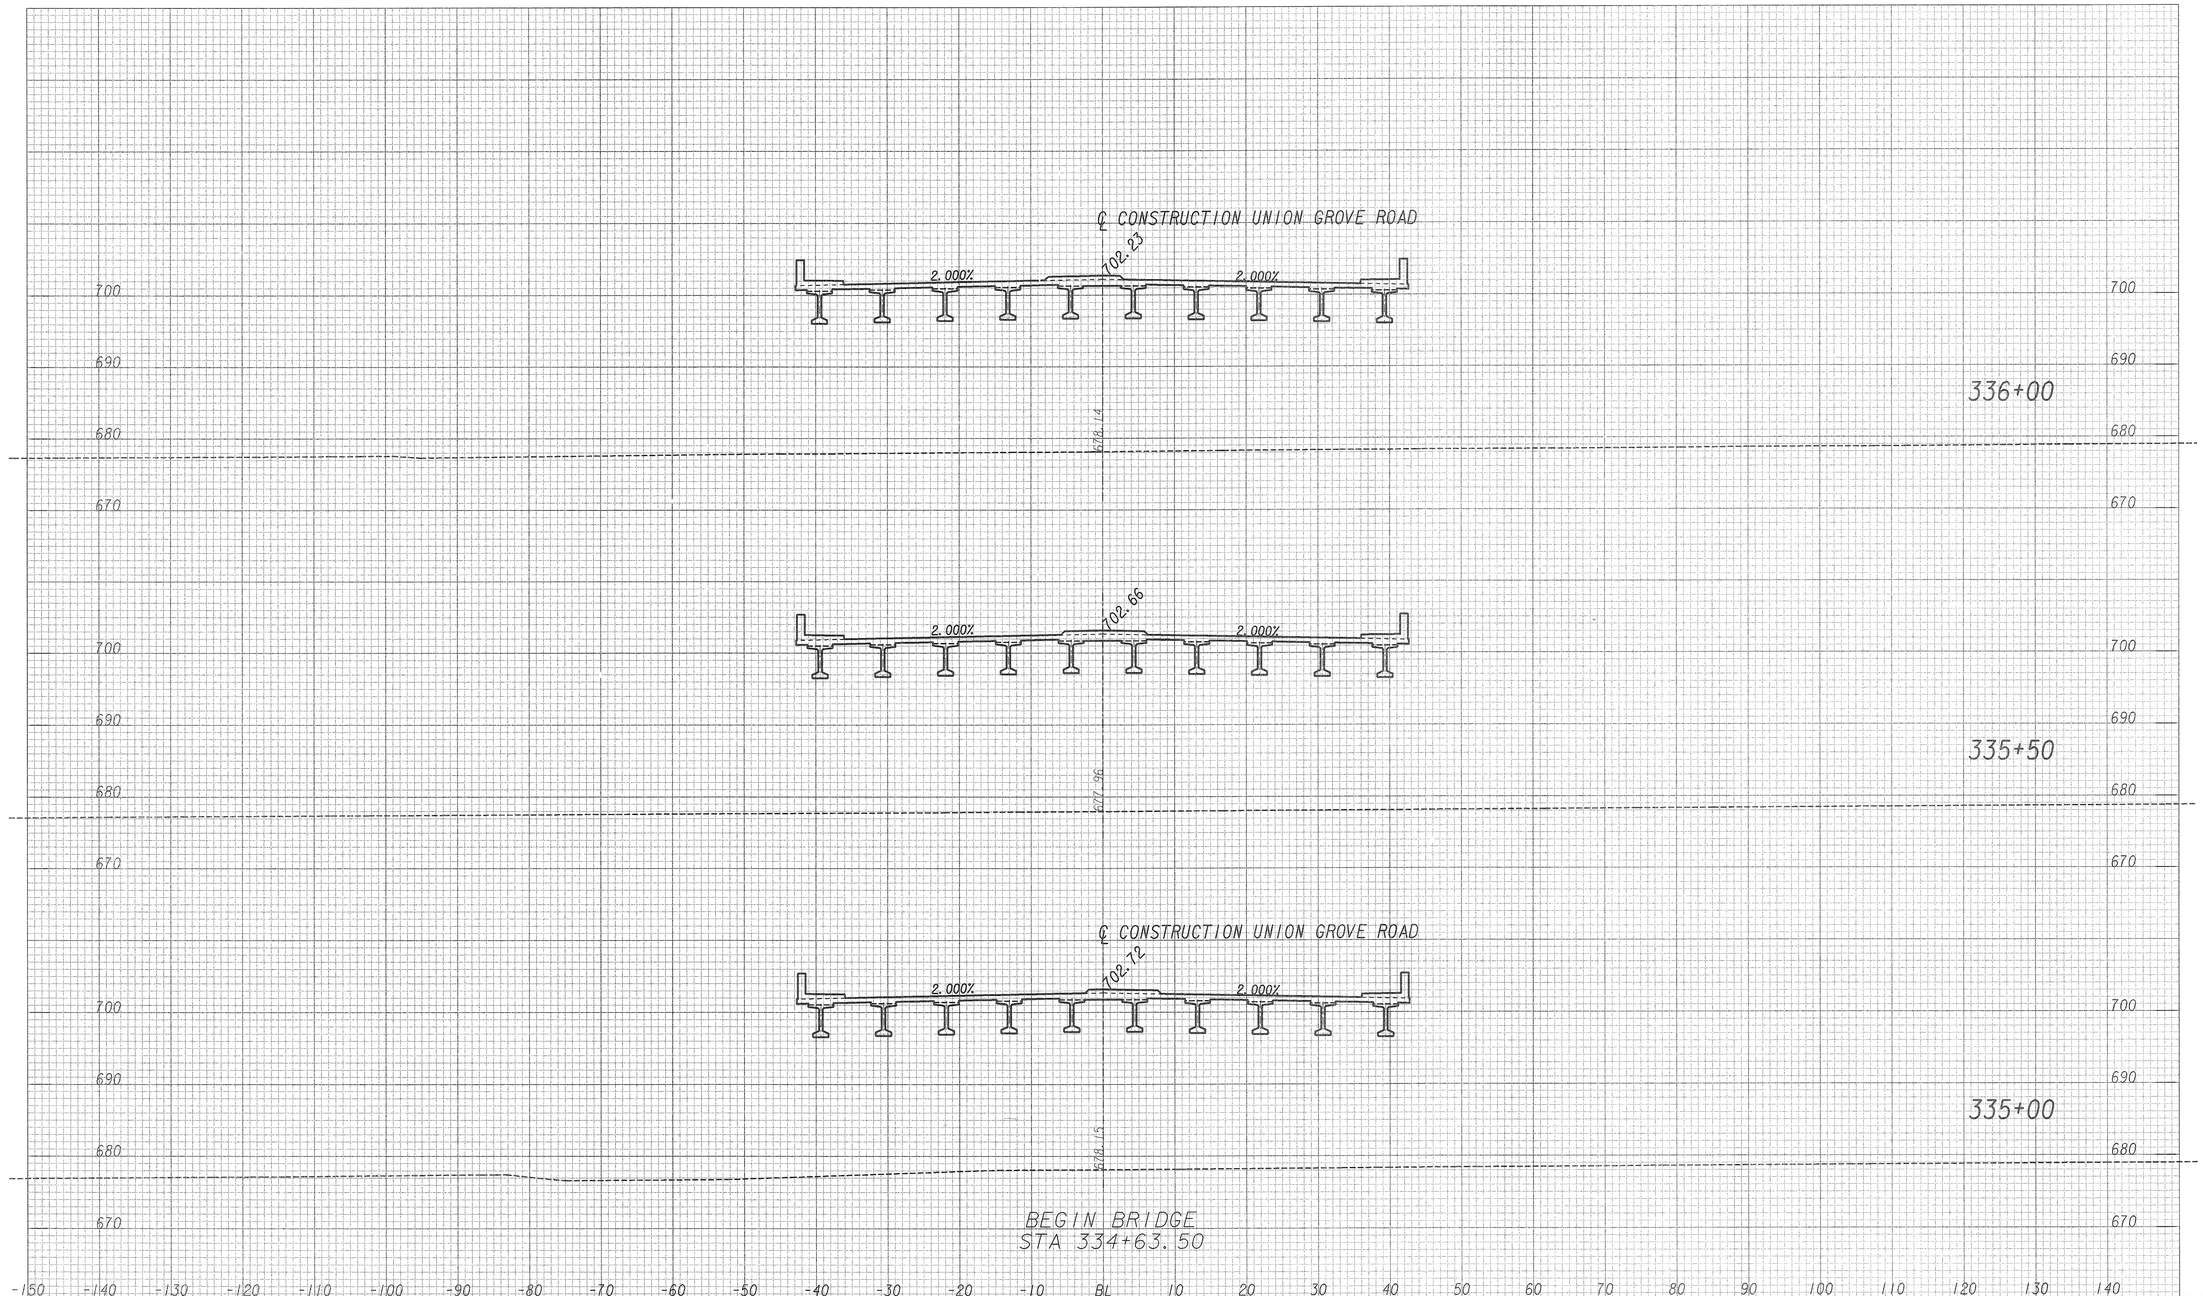

Heath & Lineback Engineers
INCORPORATED
2390 CANTON ROAD, BUILDING 200
MARIETTA, GEORGIA 30066-5393
(770)424-1668

SCALES:
VERTICAL 1" = 10'
HORIZONTAL 1" = 10'

REVISION DATES

STATE OF GEORGIA
DEPARTMENT OF TRANSPORTATION
OFFICE: CONSULTANT DESIGN

CROSS SECTIONS
UNION GROVE ROAD

NHSTP-0075-03(203)
UNION GROVE ROAD INTERCHANGE

DRAWING No. 23-010