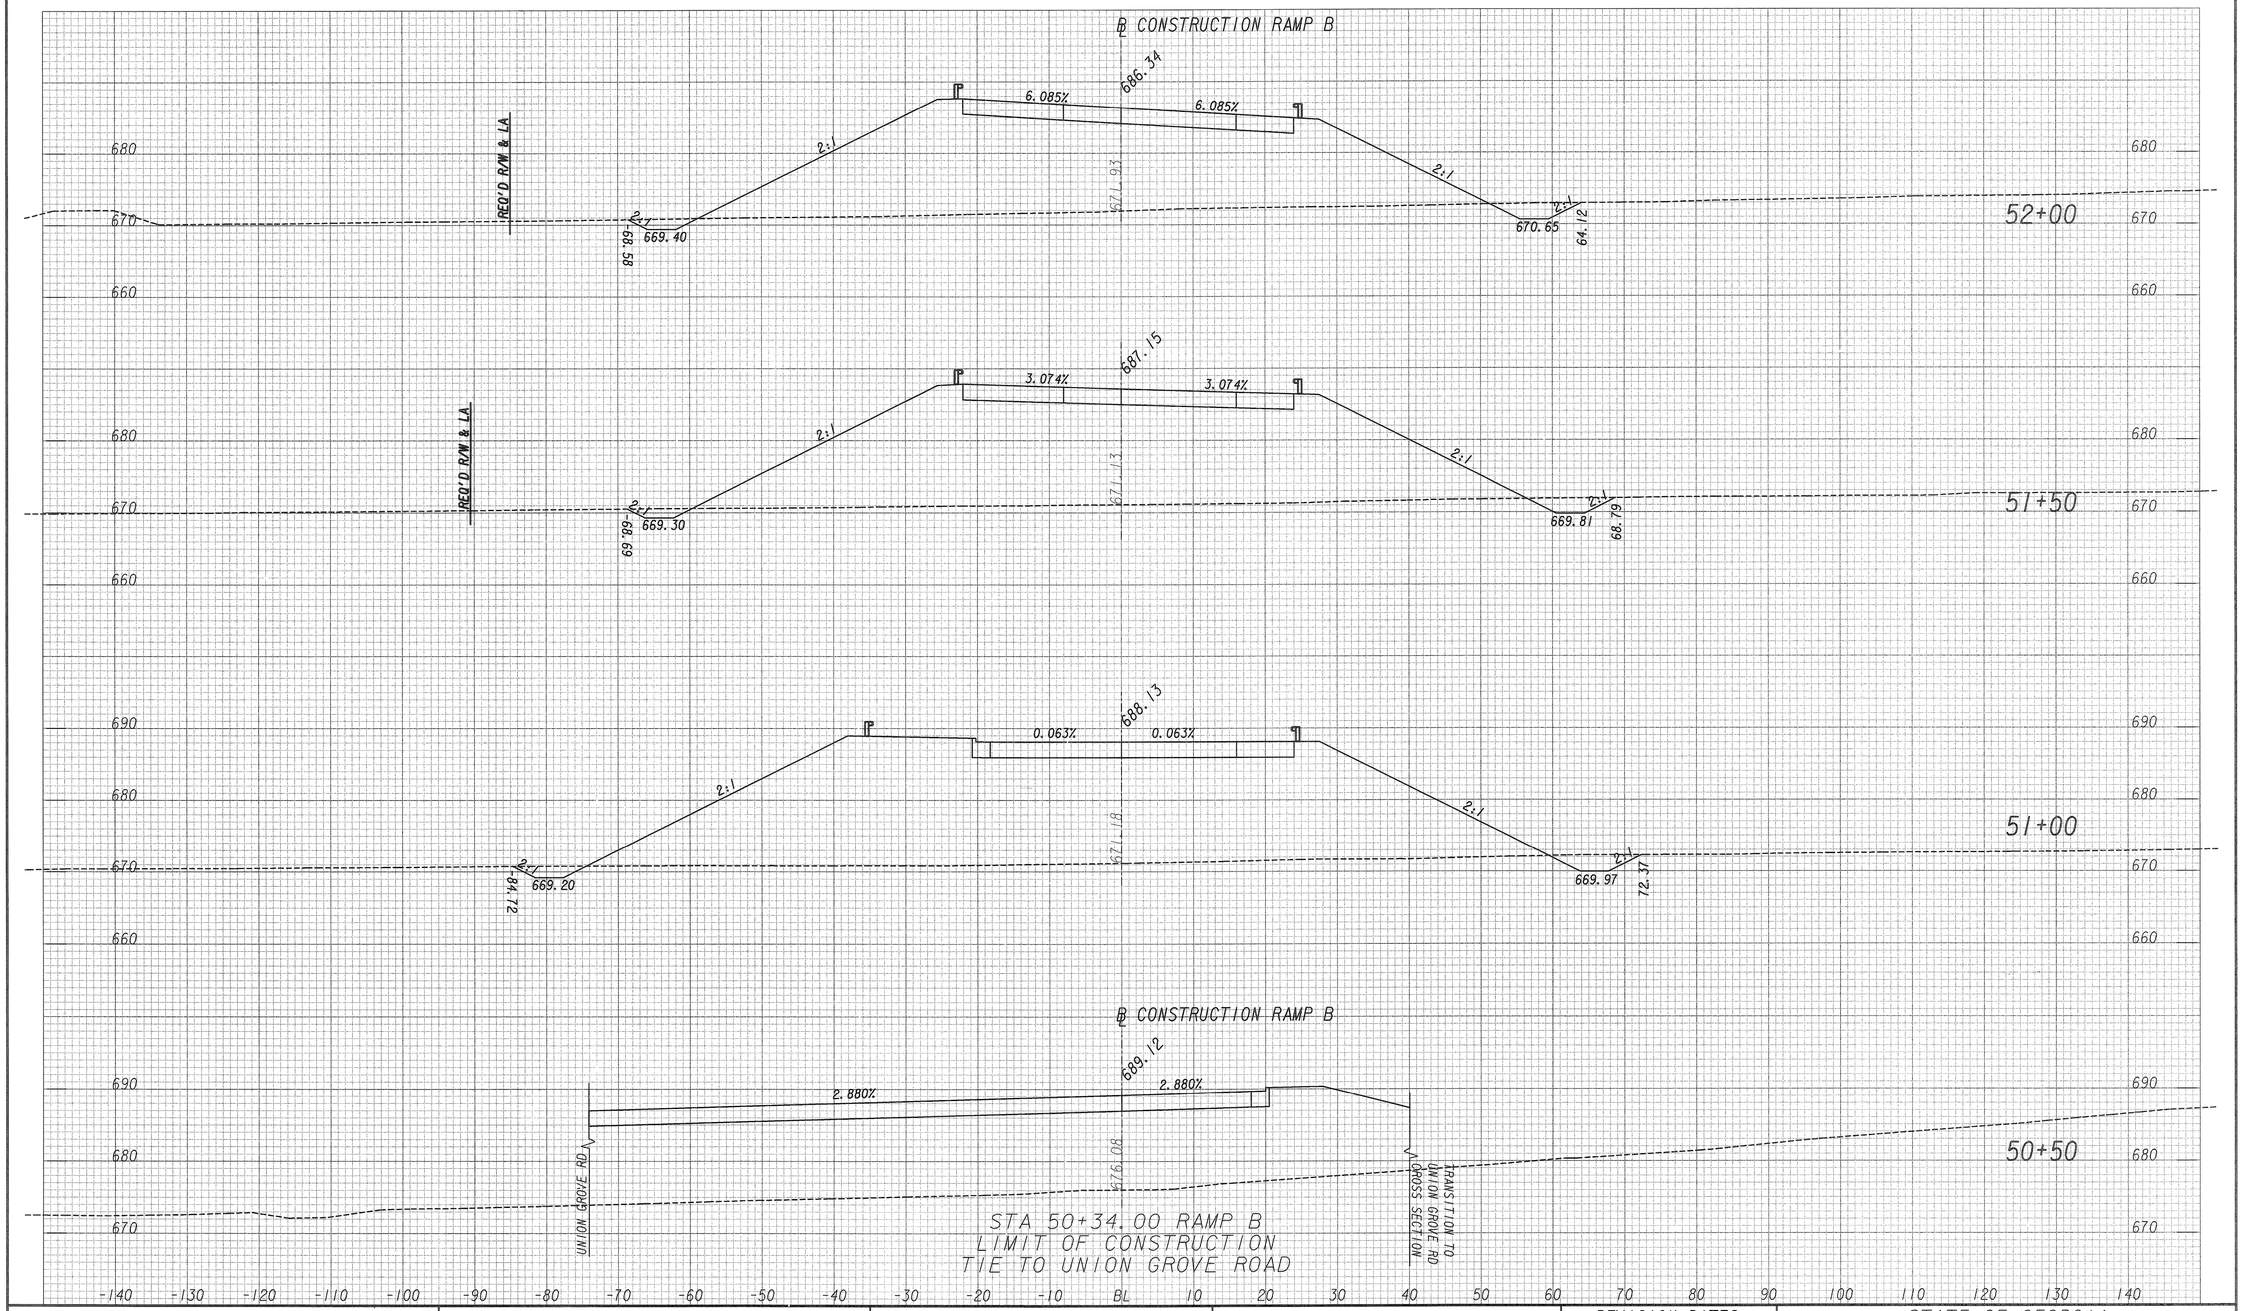

Heath & Lineback Engineers
INCORPORATED
2390 CANTON ROAD, BUILDING 200
MARIETTA, GEORGIA 30066-5393
(770)424-1668

SCALES:
VERTICAL 1"=10'
HORIZONTAL 1"=10'

REVISION DATES

STATE OF GEORGIA
DEPARTMENT OF TRANSPORTATION

OFFICE: CONSULTANT DESIGN

CROSS SECTIONS
RAMP B

NHSTP-0075-03(203)
UNION GROVE ROAD INTERCHANGE

DRAWING No. 23-041