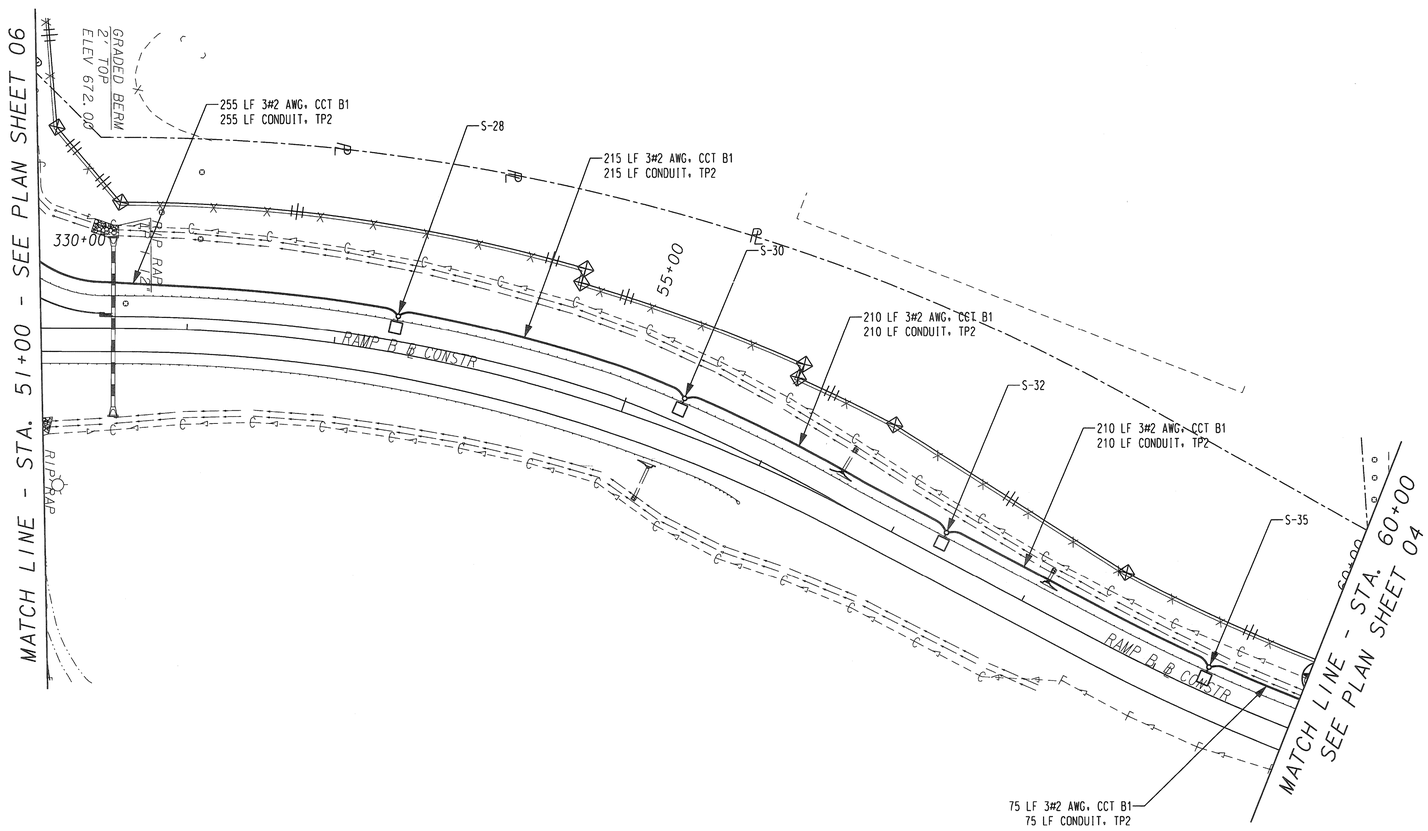

THE CONTRACTOR SHALL ADHERE TO THE "CALL BEFORE YOU DIG" LAW BY CALLING THE UNDERGROUND PROTECTION CENTER AT 1-800-282-7411 OR 770-623-4344 BEFORE BEGINNING CONSTRUCTION.

NOTE:

SEE LUMINAIRE SCHEDULE FOR POLE AND LUMINAIRE SPECIFICATIONS.

GRESHAM SMITH AND PARTNERS

Heath & Lineback Engineers INCORPORATED
2390 CANTON ROAD, BUILDING 200
MARIETTA, GEORGIA 30066-5393
(770)424-1668

SCALE IN FEET
0 50 100 200

REVISION DATES

STATE OF GEORGIA
DEPARTMENT OF TRANSPORTATION

OFFICE: CONSULTANT DESIGN

LIGHTING PLANS - SHEET 07
STA. 51+00 - STA. 60+00

NHSTP-0075-03(203)
UNION GROVE ROAD INTERCHANGE

DRAWING No. 25-011