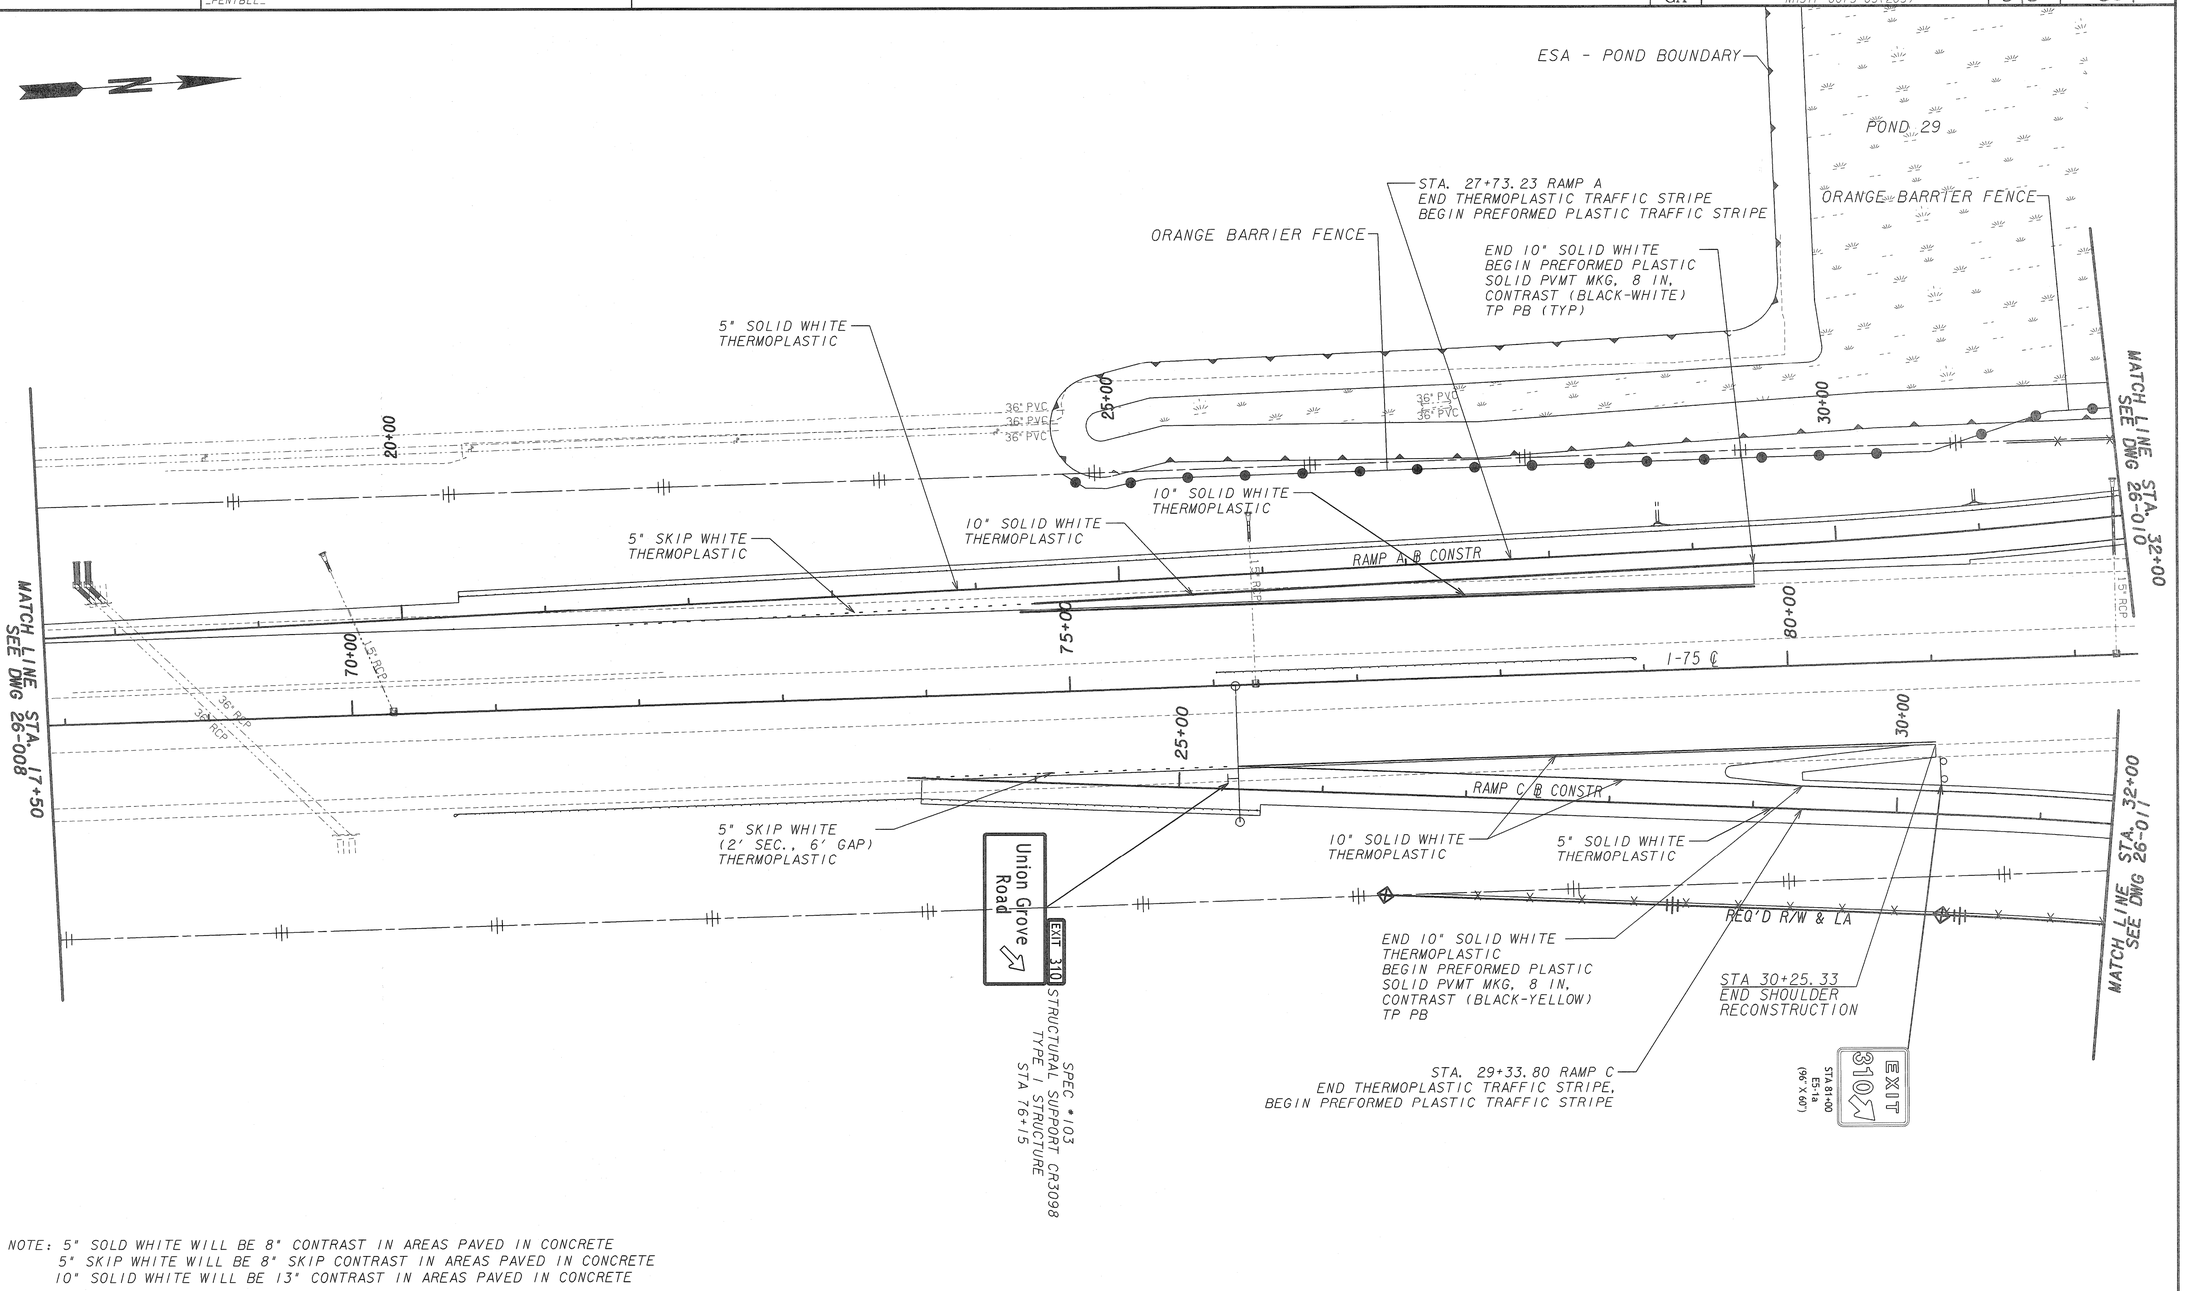

NOTE: 5" SOLD WHITE WILL BE 8" CONTRAST IN AREAS PAVED IN CONCRETE
5" SKIP WHITE WILL BE 8" SKIP CONTRAST IN AREAS PAVED IN CONCRETE
10" SOLID WHITE WILL BE 13" CONTRAST IN AREAS PAVED IN CONCRETE

PROPERTY AND EXISTING R/W LINE
REQUIRED R/W LINE
CONSTRUCTION LIMITS
EASEMENT FOR CONSTR & MAINTENANCE OF SLOPES
EASEMENT FOR CONSTR OF SLOPES
EASEMENT FOR CONSTR OF DRIVES

BEGIN LIMIT OF ACCESS.....BLA
END LIMIT OF ACCESS.....ELA
LIMIT OF ACCESS
REQ'D R/W & LIMIT OF ACCESS

Heath & Lineback Engineers
INCORPORATED
2390 CANTON ROAD, BUILDING 200
MARIETTA, GEORGIA 30066-5393
(770)424-1668

Kimley-Horn and Associates, Inc.
Engineering, Planning, and Environmental Consultants
Suite 220, 2 Sun Court
Norcross, Georgia 30092

SCALE IN FEET
0 50 100 200

REVISION DATES

STATE OF GEORGIA
DEPARTMENT OF TRANSPORTATION
OFFICE: CONSULTANT DESIGN

SIGNING AND MARKING PLANS

NHSTP-0075-03(203)
UNION GROVE ROAD INTERCHANGE

DRAWING No. 26-009