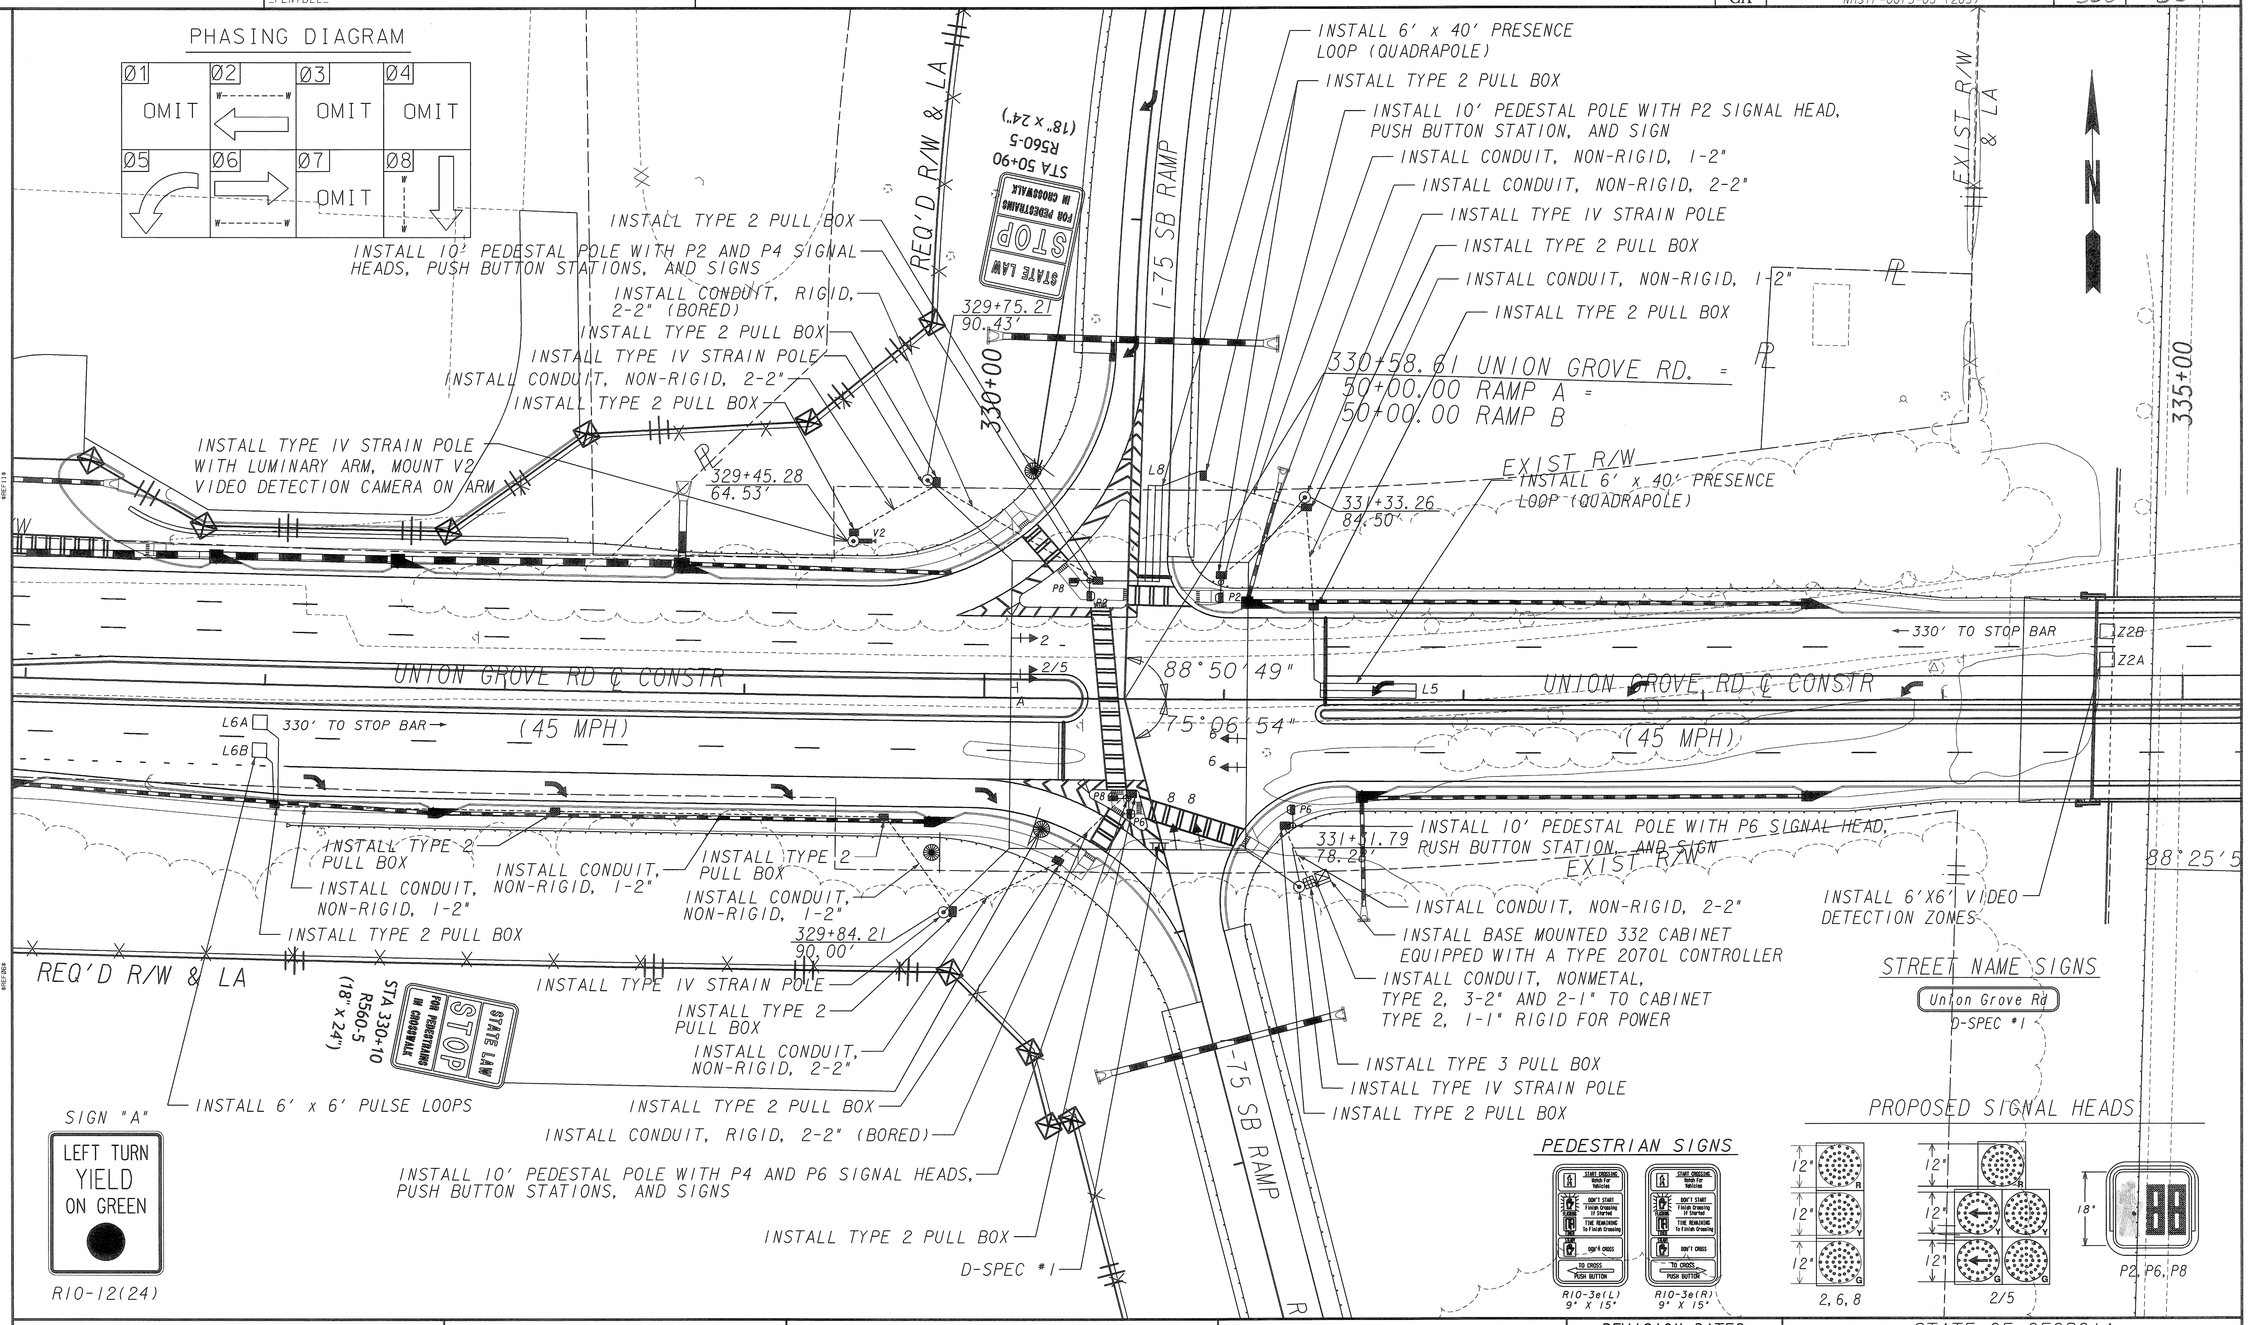


Heath & Lineback Engineers
INCORPORATED
2390 CANTON ROAD, BUILDING 200
MARIETTA, GEORGIA 30066-5393
(770)424-1668

Kimley-Horn and Associates, Inc.
Engineering, Planning, and Environmental Consultants
Suite 220, 2 Sun Court
Norcross, Georgia 30092

| REVISION DATES |
|---|
| 2-23-12 |

STATE OF GEORGIA
DEPARTMENT OF TRANSPORTATION
OFFICE: CONSULTANT DESIGN

**SIGNAL PLANS**

NHSTP-0075-03 (203)
UNION GROVE RD AT I-75 SB RAMP

DRAWING No. 27-003