STATE	PROJECT NUMBER	SHEET NO.	TOTAL SHEETS
GA.	NHSTP-0075-03(203)	379	604

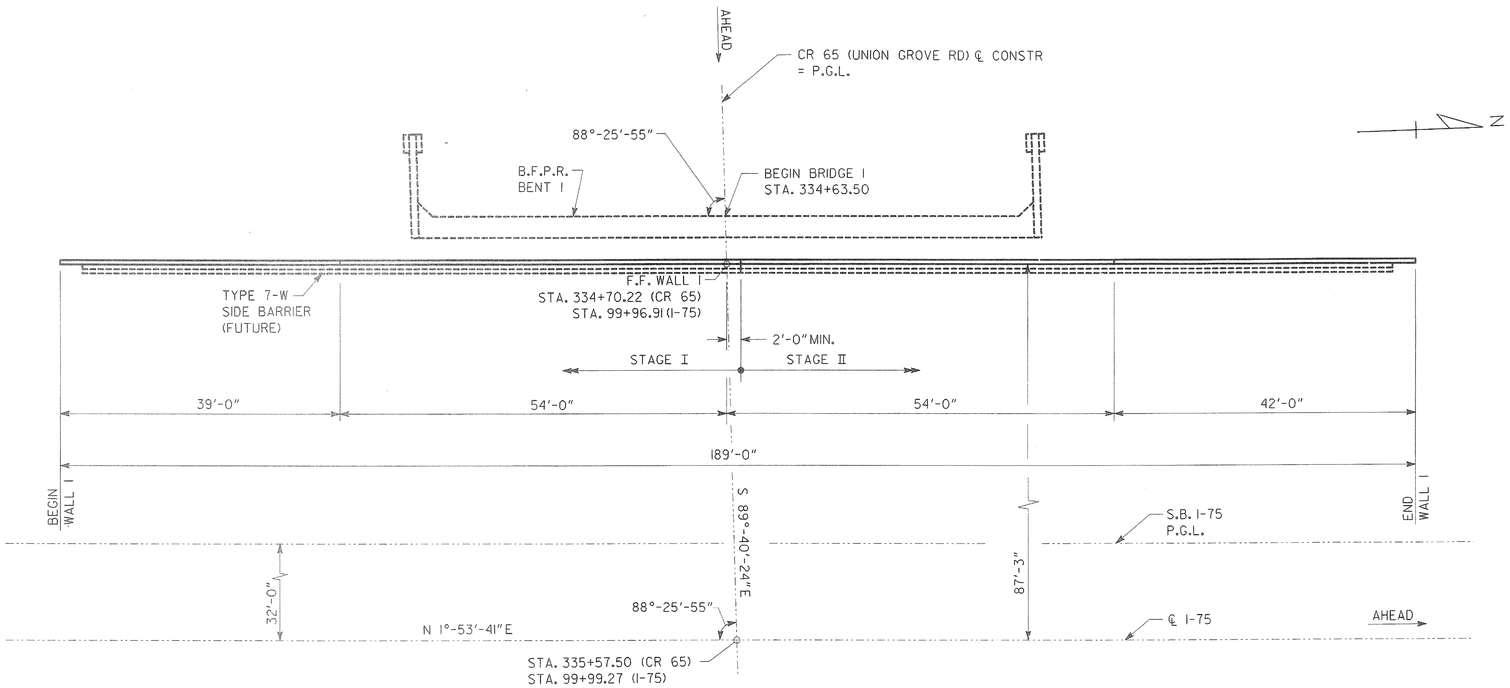

PLAN

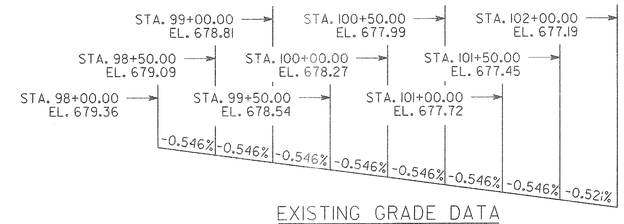

EXISTING GRADE DATA
I-75 SOUTHBOUND
ELEVATIONS ARE AT P.G.L.

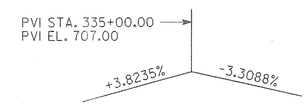

VERTICAL CURVE DATA
CR 65 (UNION GROVE ROAD)

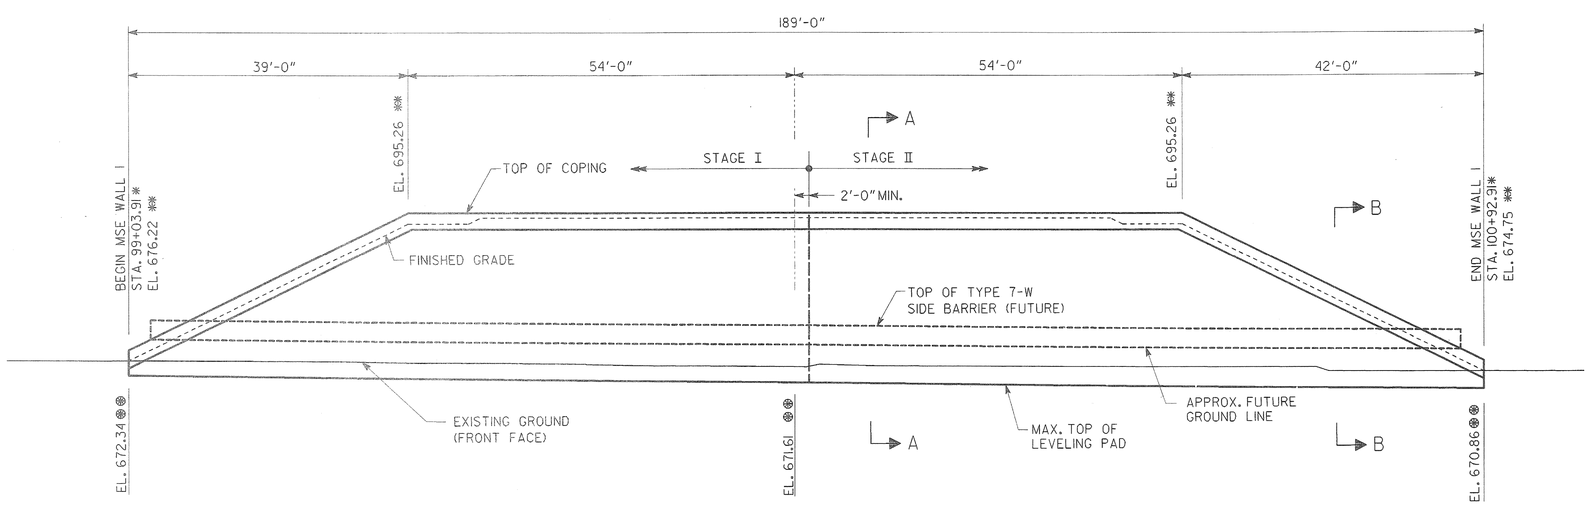

ELEVATION
LOOKING AT FRONT FACE

NOTES:

1. ✱ STATIONS ARE ALONG ℄ I-75.
2. ✱✱ TOP OF COPING ELEVATION.
3. ALL LENGTHS MEASURED ALONG FRONT FACE WALL.
4. OFFSETS ARE TO FRONT FACE OF WALL.
5. ⊛⊛ MAXIMUM TOP OF LEVELING PAD ELEVATION.
6. PROVIDE TEMPORARY SHORING AS NECESSARY FOR WALL CONSTRUCTION.
7. WALL TO BE STAGE CONSTRUCTED TO MATCH BRIDGE.
8. PLACE 1'-0" ADDITIONAL MSE BACKFILL UNDER WALL FOUNDATION.

PROJECT P.I. NO. 610870
WALL NO. 1

Heath & Lineback Engineers
INCORPORATED
2390 CANTON ROAD, BUILDING 200
MARIETTA, GEORGIA 30066-5393
(770)424-1668

GEORGIA
DEPARTMENT OF TRANSPORTATION
ENGINEERING DIVISION-OFFICE OF BRIDGES AND STRUCTURES

PLAN AND ELEVATION - WALL 1
CR 65 (UNION GROVE ROAD) OVER I-75

GORDON COUNTY NHSTP-0075-03(203)

SCALE: 1" = 10'-0" FEBRUARY 2011

GEORGIA REGISTERED No. 25701 PROFESSIONAL ENGINEER JAMES E. KASHAPOV
03-07-11

DATE	REVISIONS	BY

DRAWING NO. 31 - 01
WALL SHEET 1 OF 3

DESIGNED JRL | CHECKED BKA / MS | REVIEWED W.E.I./W.M.D.
DRAWN JRL | DESIGN GROUP EJC | APPROVED BFR

1 INCH WHEN PRINTED FULL SIZE

JN 2008030 \ 2008030005-006 \ BRIDGE \ UGRY_UGR_W1.DGN