STATE	PROJECT NUMBER	SHEET NO.	TOTAL SHEETS
GA.	NHSTP-0075-03(203)	380	604

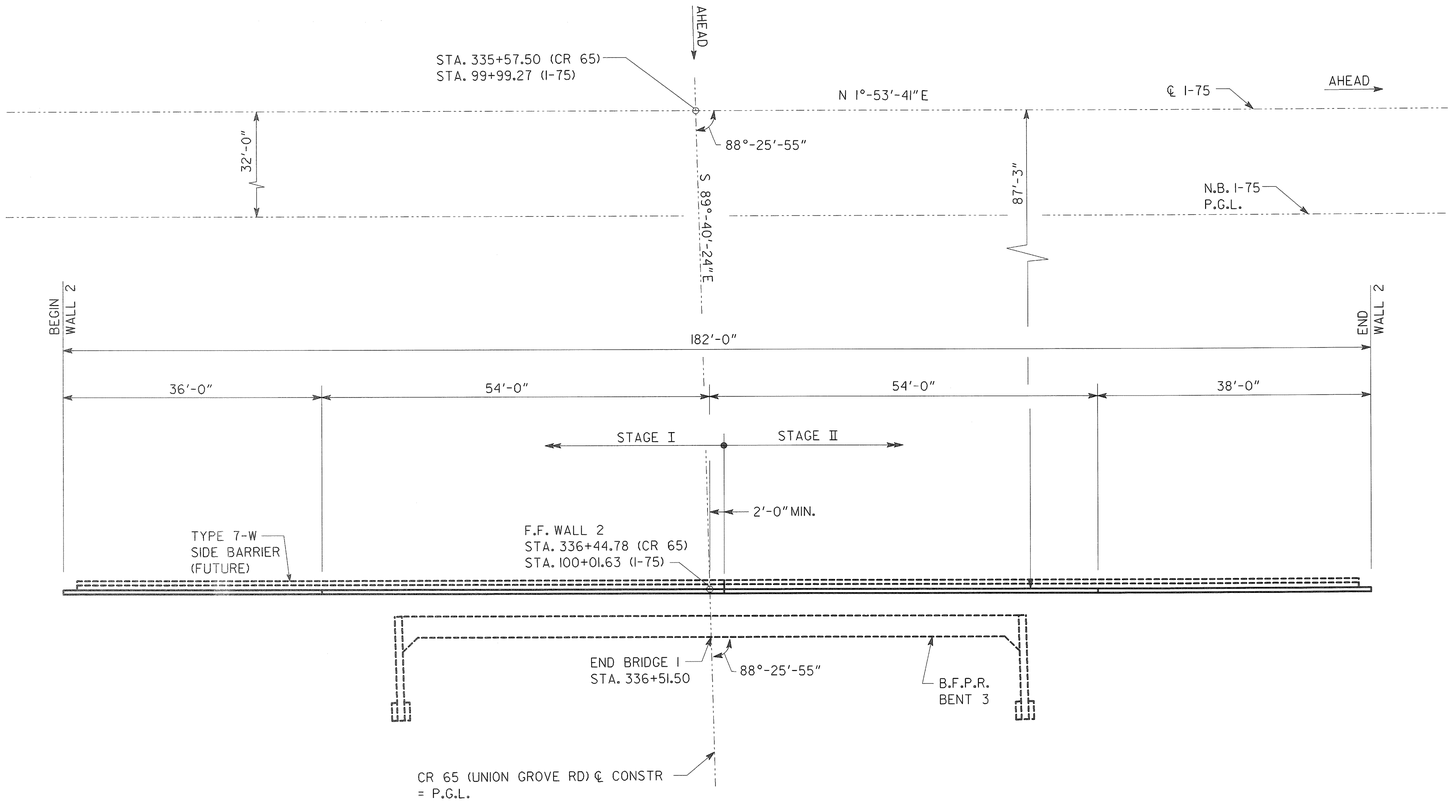

PLAN

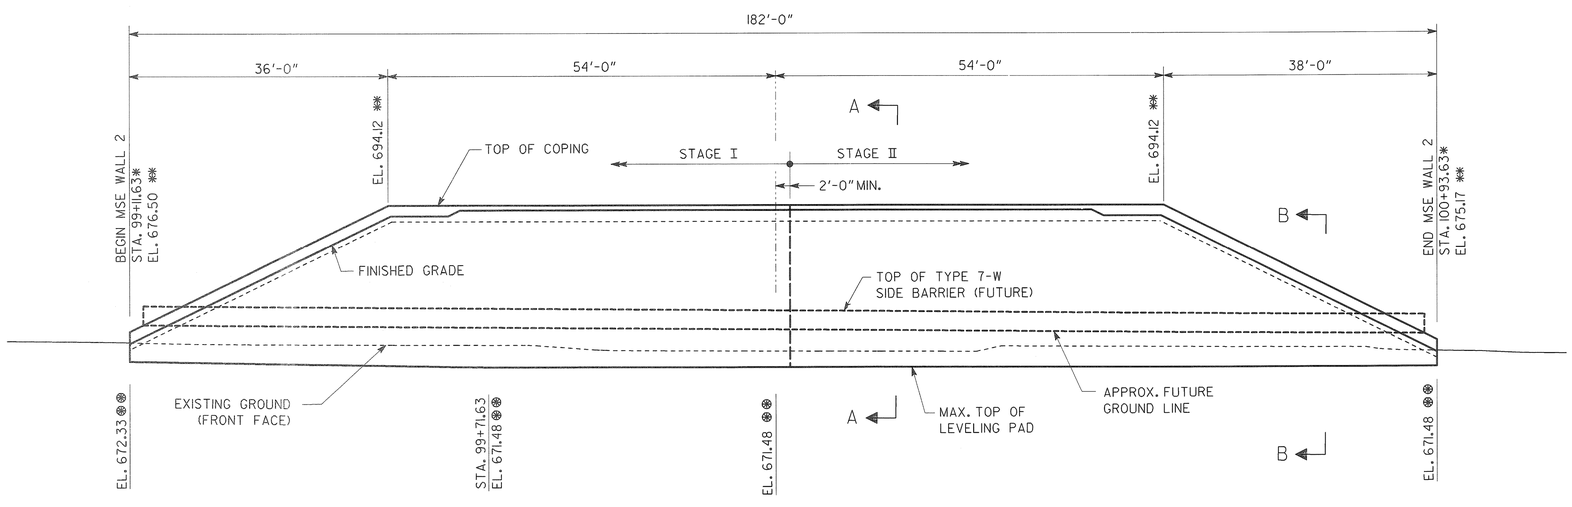

ELEVATION
LOOKING AT BACK FACE

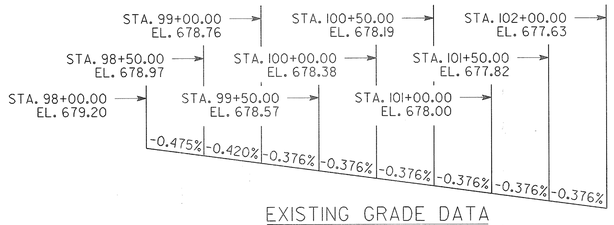

EXISTING GRADE DATA
I-75 NORTHBOUND
ELEVATIONS ARE AT P.G.L.

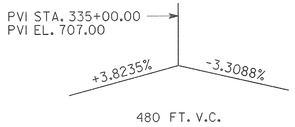

VERTICAL CURVE DATA
CR 65 (UNION GROVE ROAD)

NOTES:

1. * STATIONS ARE ALONG ℄ I-75.
2. ** TOP OF COPING ELEVATION.
3. ALL LENGTHS MEASURED ALONG FRONT FACE WALL.
4. OFFSETS ARE TO FRONT FACE OF WALL.
5. ⊛⊛ MAXIMUM TOP OF LEVELING PAD ELEVATION.
6. PROVIDE TEMPORARY SHORING AS NECESSARY FOR WALL CONSTRUCTION.
7. WALL TO BE STAGE CONSTRUCTED TO MATCH BRIDGE.

PROJECT P.I. NO. 610870
WALL NO. 2

Heath & Lineback Engineers
INCORPORATED
2390 CANTON ROAD, BUILDING 200
MARIETTA, GEORGIA 30066-5393
(770)424-1668

GEORGIA
DEPARTMENT OF TRANSPORTATION
ENGINEERING DIVISION-OFFICE OF BRIDGES AND STRUCTURES

PLAN AND ELEVATION - WALL 2
CR 65 (UNION GROVE ROAD) OVER I-75

GORDON COUNTY NHSTP-0075-03(203)

SCALE: 1" = 10'-0" FEBRUARY 2011

DRAWING NO.	REVISIONS	BY	DATE
31 - 02			
WALL SHEET 2 OF 3			

DESIGNED JRL	CHECKED BKA / MS	REVIEWED W.E.J./W.M.D.
DRAWN JRL	DESIGN GROUP EJC	APPROVED BFR

1 INCH WHEN PRINTED FULL SIZE

J:\ 2008030 \ 2008030005-006 \ BRIDGE \ UGR \ UGR W2.DGN