STATE	PROJECT NUMBER	SHEET NO.	TOTAL SHEETS
GA.	NHSTP-0075-03(203)	385	604

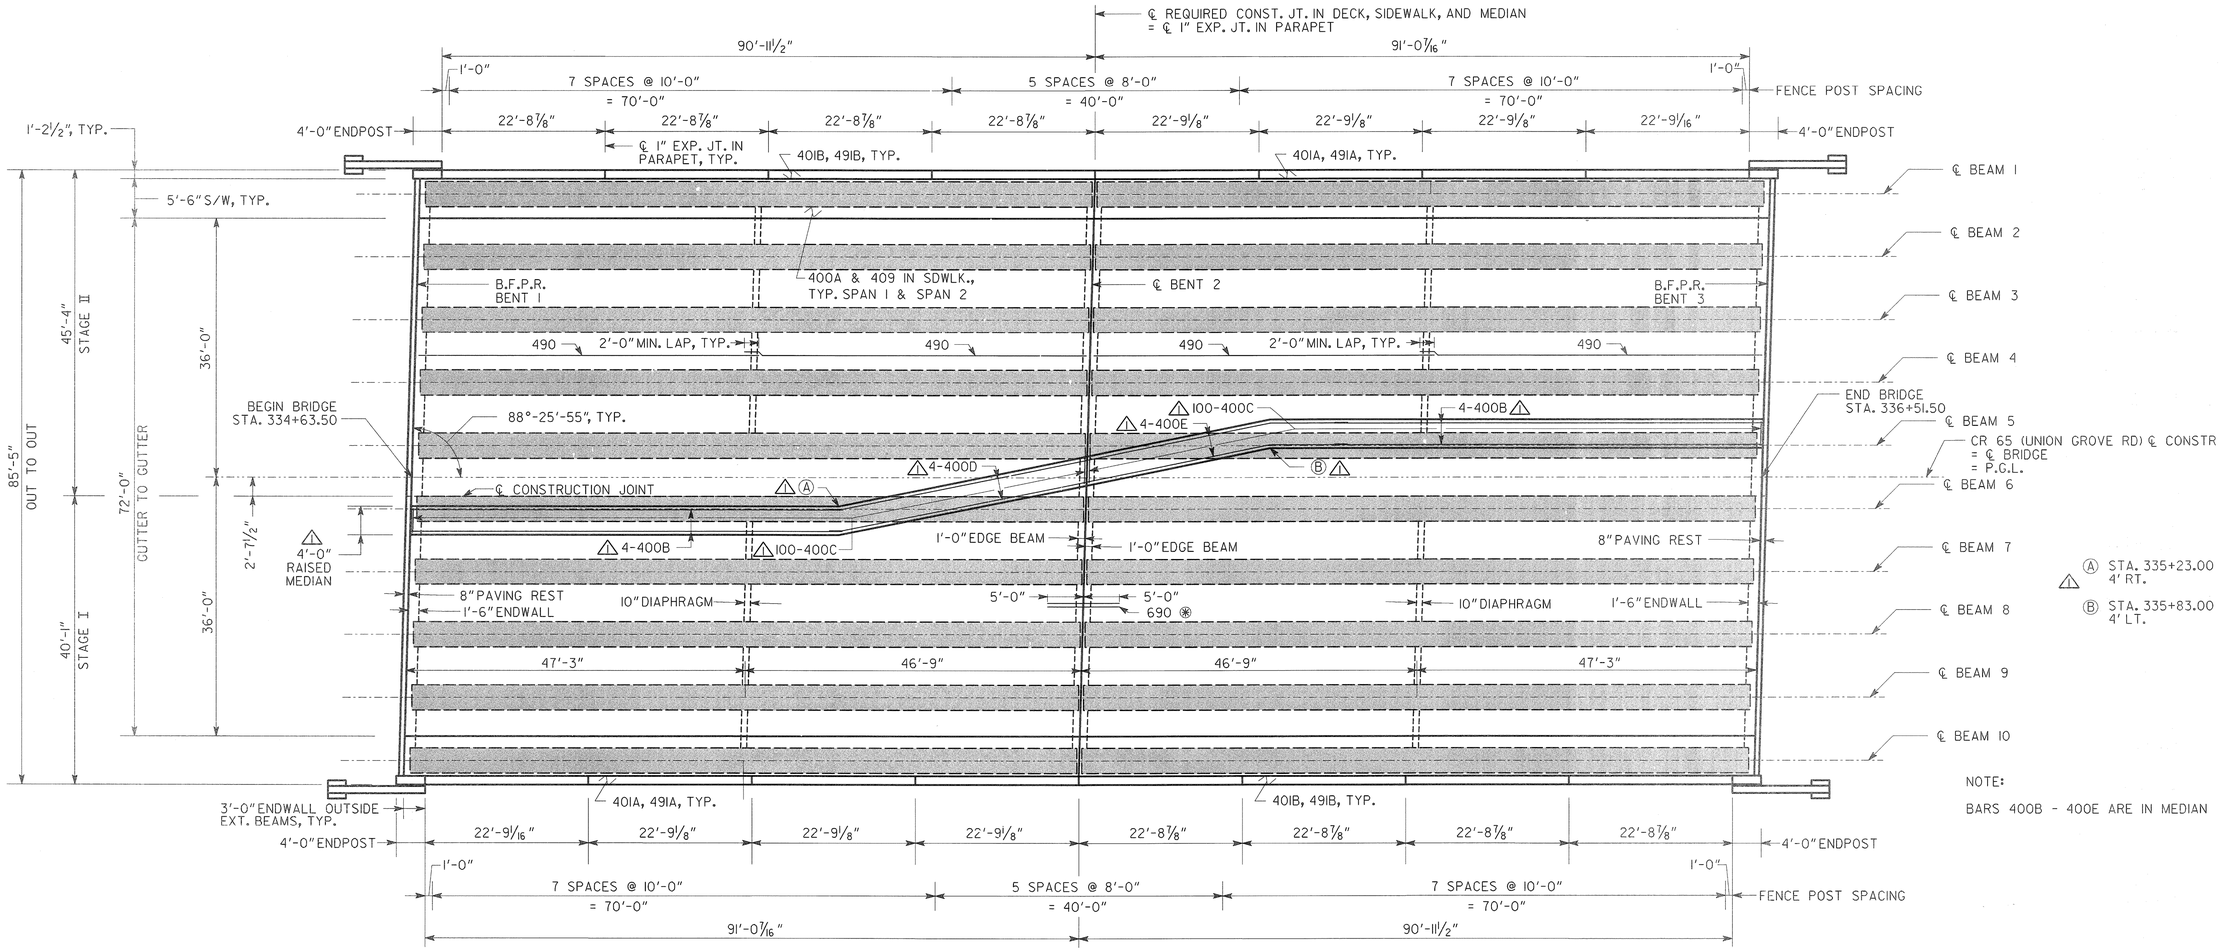

PLAN - SPAN 1

PLAN - SPAN 2

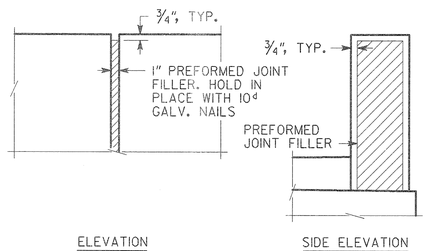

DETAIL OF 1" EXPANSION JOINT IN PARAPET

NO SCALE

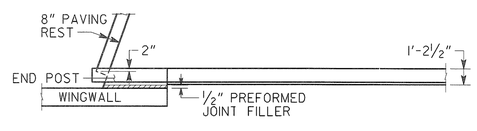

ENDPOST DETAIL

NO SCALE

SUPERSTRUCTURE QUANTITIES			
ITEM	SPAN 1	SPAN 2	TOTAL
LUMP - CY SUPERSTR. CONCRETE, CLASS "AA"	△ 319.1	△ 319.1	△ 638.2
LUMP - LB SUPERSTR. REINF. STEEL	△ 33541	△ 33540	△ 67081
LUMP - LB EPOXY COATED SUPERSTR. REINF. STEEL	26965	25223	52188

ENDPOST CONCRETE AND BAR REINFORCING STEEL INCLUDED IN END SPAN QUANTITIES.
BARS P501 AND P701 IN THE END POST SHALL BE EPOXY COATED
ALL 90 SERIES BARS SHALL BE EPOXY COATED
⊛ 690 BAR QUANTITIES ARE INCLUDED IN SPAN 1.

BRIDGE NO. 1

Heath & Lineback Engineers
INCORPORATED
2390 CANTON ROAD, BUILDING 200
MARIETTA, GEORGIA 30066-5393
(770)424-1668

GEORGIA
DEPARTMENT OF TRANSPORTATION
ENGINEERING DIVISION-OFFICE OF BRIDGES AND STRUCTURES

DECK PLAN
CR 65 (UNION GROVE ROAD) OVER I-75
GORDON COUNTY NHSTP-0075-03(203)

SCALE: 1" = 10'-0" FEBRUARY 2011

REVISIONS	BY	DATE
MEDIAN	JRL	10-01-11

DRAWING NO. 35 - 04

BRIDGE SHEET 4 OF 15

DESIGNED JRL CHECKED BKA / MS REVIEWED W.E.I./W.M.D.
DRAWN JRL DESIGN GROUP EJC APPROVED BFR

1 INCH WHEN PRINTED FULL SIZE

J:\2008030\2008030005-006\BRIDGE\UGRI\UGR DP.DGN