STATE	PROJECT NUMBER	SHEET NO.	TOTAL SHEETS
GA.	NHSTP-0075-03(203)	387	604

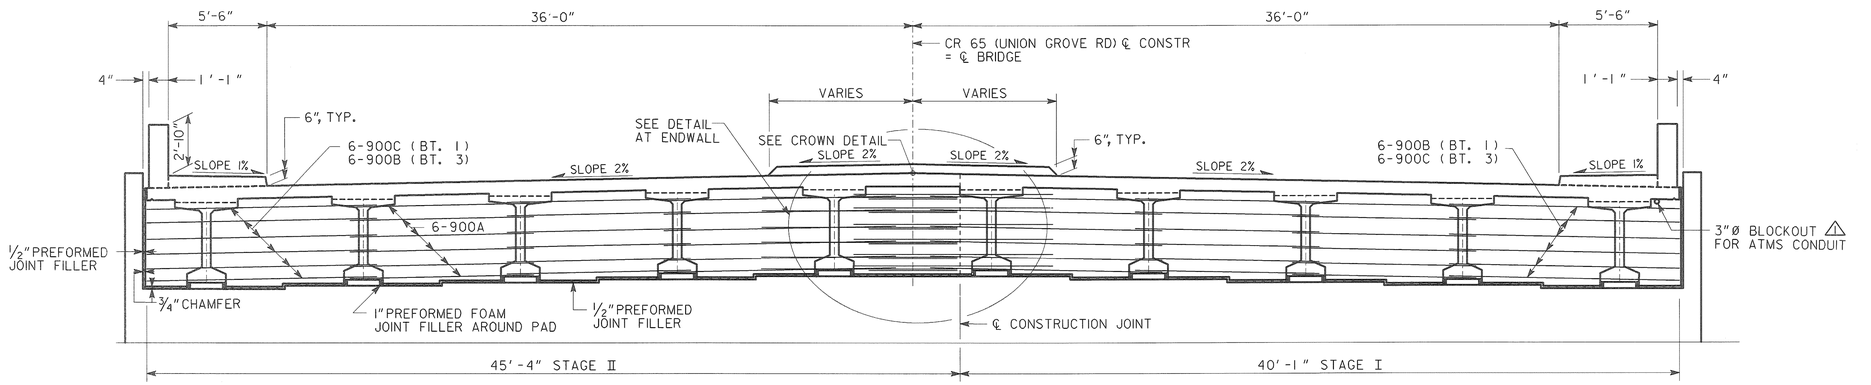

BARS 404A, 404B, 504A, 504B, 505A, 505B, 506A AND 506B NOT SHOWN.

SECTION THRU ENDWALL

LOOKING AHEAD

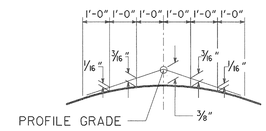

CROWN DETAIL

2% CROSS SLOPE
NO SCALE

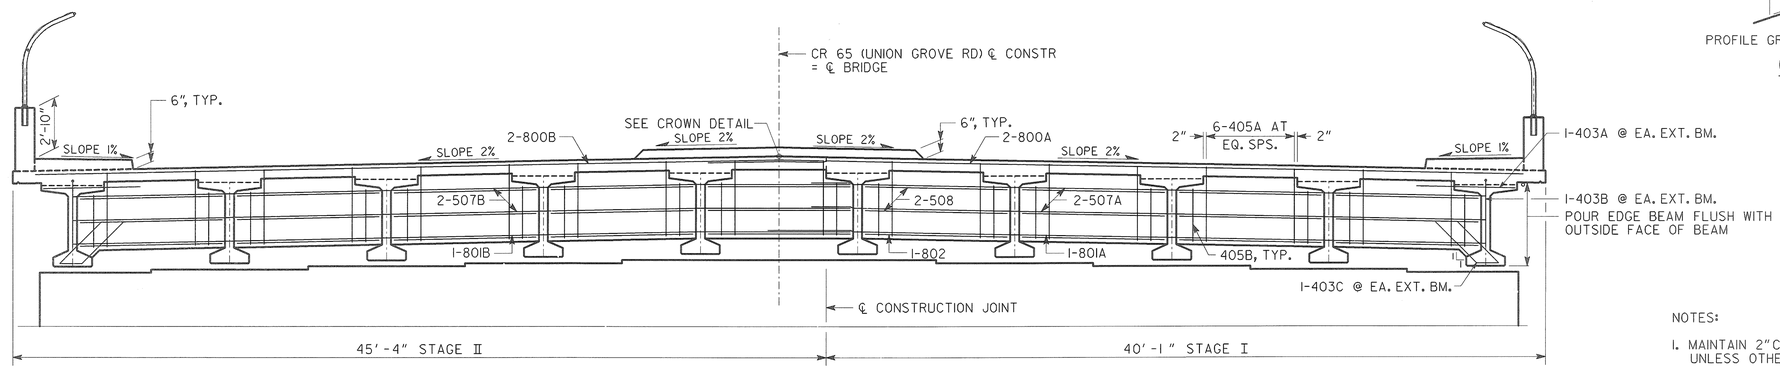

SECTION THRU EDGE BEAM

LOOKING AHEAD

NOTES:

1. MAINTAIN 2" CLEARANCE TO ALL REINFORCEMNET UNLESS OTHERWISE NOTED.
2. LAP 404 BARS 1'-9"
   LAP 505 AND 507 BARS 2'-2"
   LAP 800 BARS 6'-5"
   LAP 801 BARS 4'-7"
3. PLACE 405 BARS PARALLEL TO BEAMS

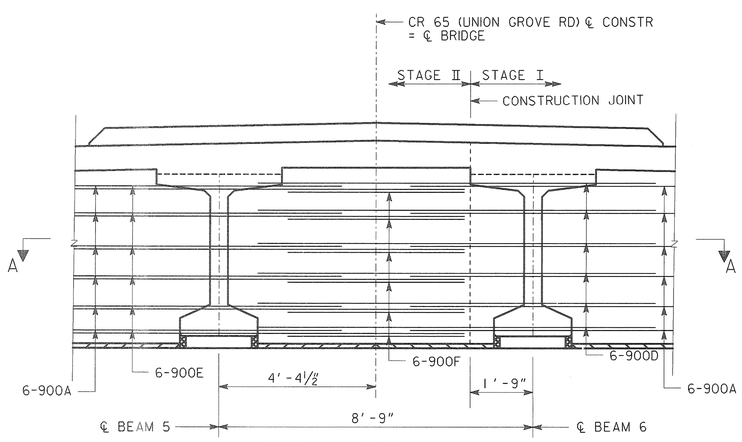

DETAIL AT ENDWALL

NO SCALE

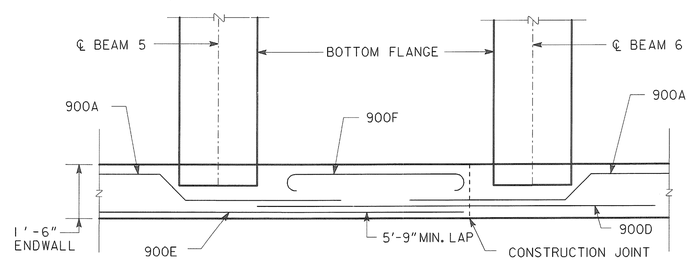

SECTION A-A

NO SCALE

BRIDGE NO. 1

Heath & Lineback Engineers
INCORPORATED
2390 CANTON ROAD, BUILDING 200
MARIETTA, GEORGIA 30066-5393
(770)424-1668

GEORGIA
DEPARTMENT OF TRANSPORTATION
ENGINEERING DIVISION-OFFICE OF BRIDGES AND STRUCTURES

DECK SECTIONS

CR 65 (UNION GROVE ROAD) OVER I-75

GORDON COUNTY NHSTP-0075-03(203)

SCALE: 1/4" = 1'-0" FEBRUARY 2011

REVISIONS		BY	DATE
△1	ATMS CONDUIT	KAK	10-11-11

DRAWING NO. 35 - 06

BRIDGE SHEET 6 OF 15

DESIGNED JRL CHECKED BKA / MS REVIEWED W.E.I./W.M.D.
DRAWN JRL DESIGN GROUP EJC APPROVED BFR

1 INCH WHEN PRINTED FULL SIZE

J:\ 2008030 \ 2008030005-006 \ BRIDGE \ UGR1 \ UGR DS.DGN