VOID

STAGE 2 BMP LOCATION DETAILS*

1. Traffic shifts to right side of Union Grove Road as shown on the plans. Construct northern portion of Union Grove Road. Traffic shifts to new locations of Johnson Lake Road and Belwood Road. Ramps to remain closed until the end of Stage 2.
2. Adjust perimeter silt fence as drainage structures are being installed.
3. Install silt fence with j-hooks along the toe of embankments as directed on the plans.
4. Install and maintain positive drainage to slope drains as embankments are constructed.
5. Install and maintain check dams in ditches where shown on the plans until final BMPs can be installed.
6. Construct and maintain inlet sediment traps and silt gates to drainage structures and pipe outlets where shown on the plans.
7. Place storm drain outlet protection at pipe outfalls constructed as shown on the plans.
8. Install slope matting, mulch and temporary grassing where shown on the plans.
9. As soon as final grade has been established in any area of the project, install slope matting, permanent grassing and channel linings.

* Stage IA perimeter silt fence, initial BMPs, stage IB BMPs, and stage I BMPs should remain in place until final stabilization or until they are in conflict with construction in a subsequent stage.

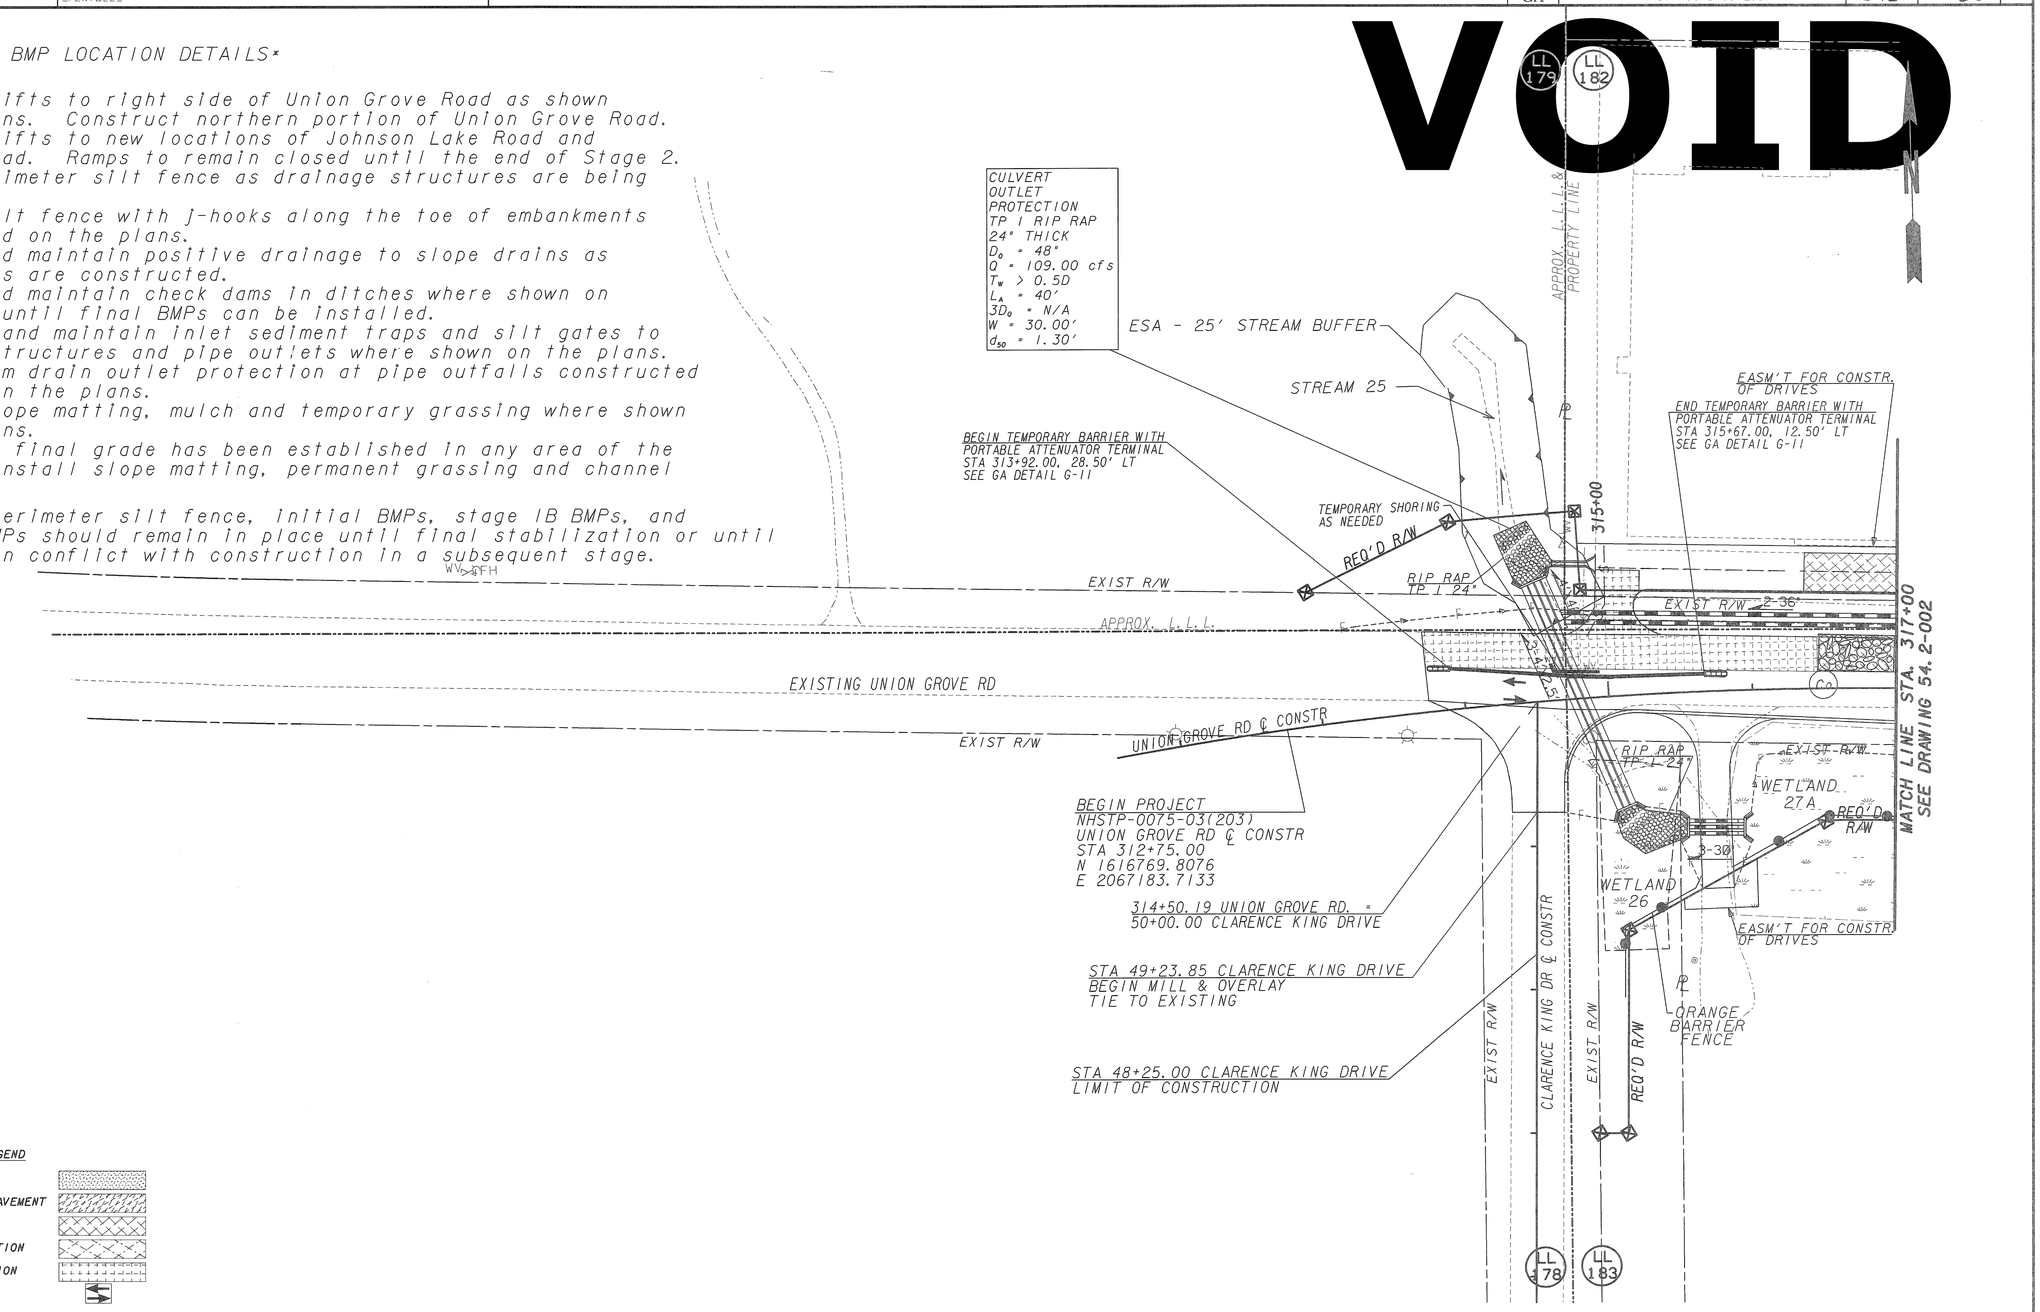

LEGEND

- PAVEMENT REMOVAL
- TEMPORARY CONSTRUCTION PAVEMENT
- PERMANENT CONSTRUCTION
- CONCRETE MEDIAN CONSTRUCTION
- MILL & OVERLAY CONSTRUCTION
- OPEN LANES OF TRAFFIC

- PROPERTY AND EXISTING R/W LINE
- REQUIRED R/W LINE
- CONSTRUCTION LIMITS
- EASEMENT FOR CONSTR & MAINTENANCE OF SLOPES
- EASEMENT FOR CONSTR OF SLOPES
- EASEMENT FOR CONSTR OF DRIVES

- BEGIN LIMIT OF ACCESS.....BLA
- END LIMIT OF ACCESS.....ELA
- LIMIT OF ACCESS
- REQ'D R/W & LIMIT OF ACCESS

Heath & Lineback Engineers
INCORPORATED
2390 CANTON ROAD, BUILDING 200
MARIETTA, GEORGIA 30066-5393
(770)424-1668

SCALE IN FEET
0 50 100 200

REVISION DATES

STATE OF GEORGIA
DEPARTMENT OF TRANSPORTATION
OFFICE: CONSULTANT DESIGN

BMP LOCATION DETAILS
STAGE 2

NHSTP-0075-03(203)
UNION GROVE ROAD INTERCHANGE

DRAWING NO. 54.2-001