


# TYPICAL SECTION #10

BRIDGE 2 & APPROACH SLAB SECTION OVER I-75 - SR 136

STATION 118+87.76 TO 122+57.76

NOTE 1.
SAFETY EDGE STANDARD TREATMENT IS REQUIRED FOR THE OUTSIDE EDGE OF ALL UNCURBED PAVEMENTS INCLUDING SHOULDERS. SEE GDOT CONSTRUCTION DETAIL P-7.

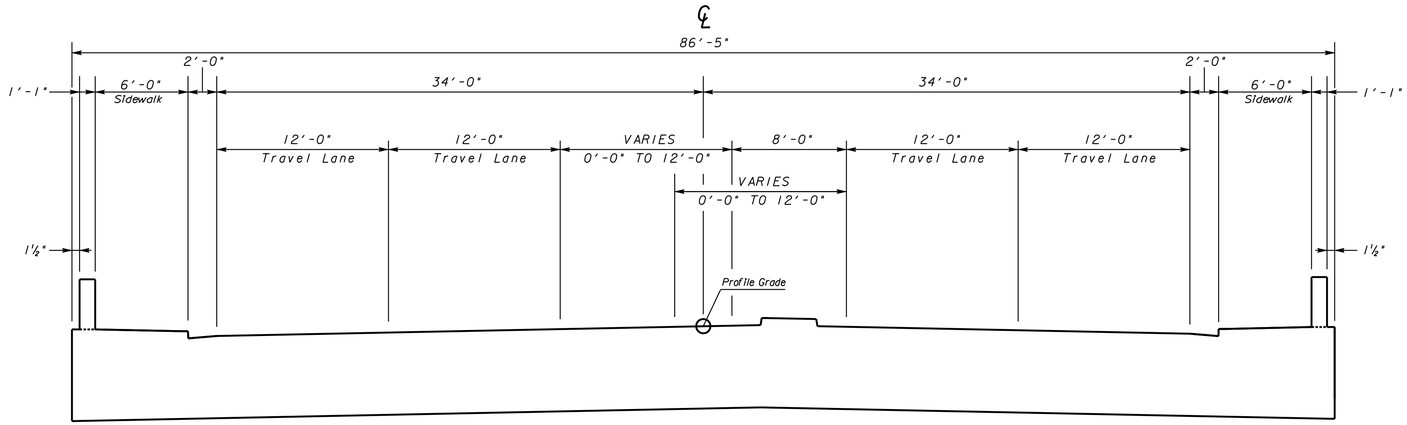


# TYPICAL SECTION #11

TANGENT SECTION - US41/SR3

STATION 600+40 TO 604+40.02

⊙ SEE CONSTRUCTION PLANS FOR CONCRETE MEDIAN LOCATIONS.

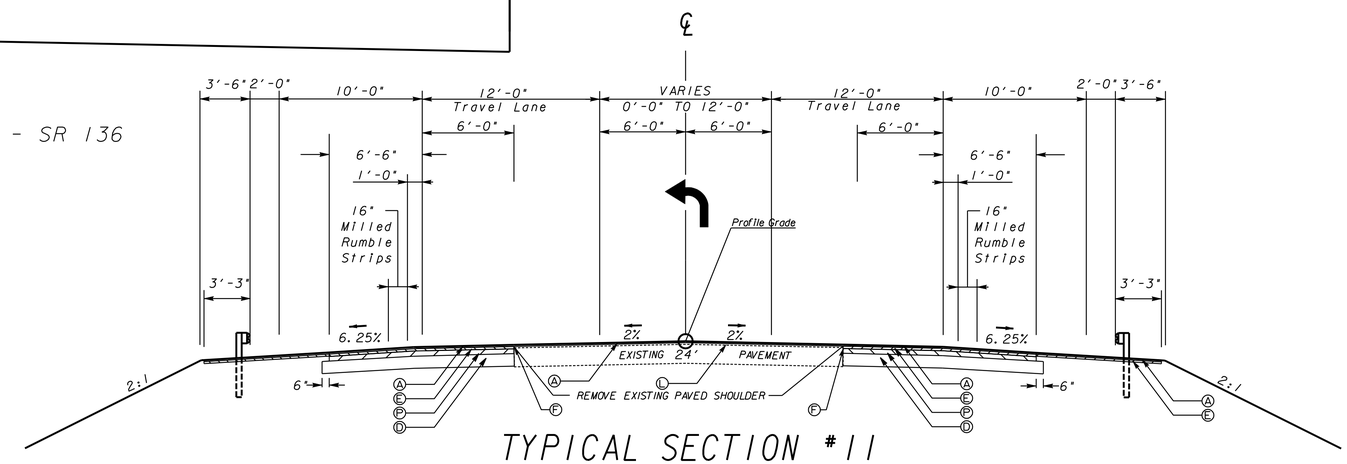


# TYPICAL SECTION #12

TANGENT SECTION - US41/SR3

STATION 604+40.02 TO 610+30.77

REQUIRED PAVEMENT:

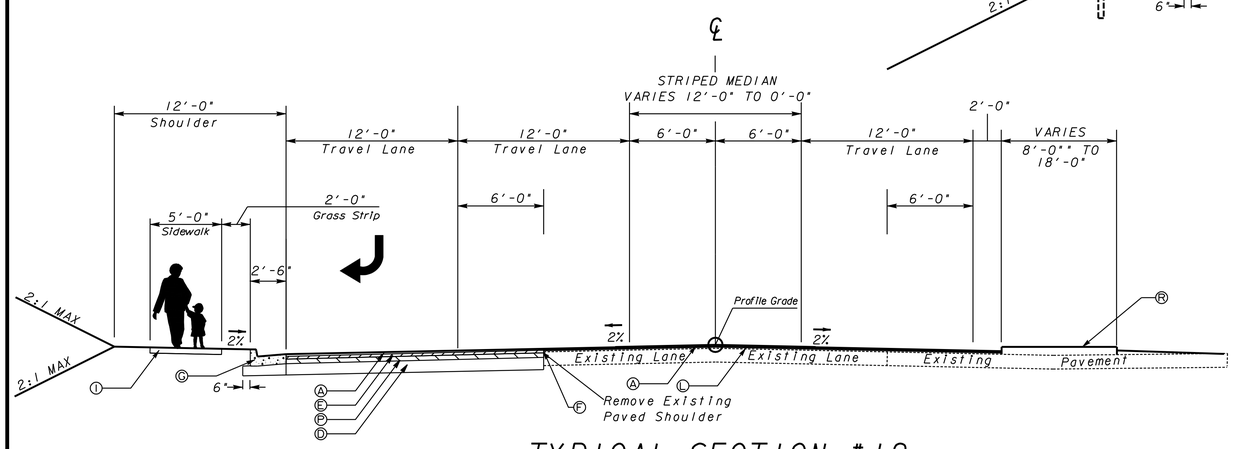- (A) RECYCLED ASPH CONC 12.5mm SUPERPAVE, GP 2 ONLY, INCL BITUM MAT'L & H LIME (165 lb/SY)
- (B) RECYCLED ASPH CONC 19mm SUPERPAVE, GP 1 OR GP 2, INCL BITUM MAT'L & H LIME (330 lb/SY)
- (P) RECYCLED ASPH CONC 25mm SUPERPAVE, GP 1 OR GP 2, INCL BITUM MAT'L & H LIME (880 lb/SY)
- (D) 12" GRADED AGGREGATE BASE CRS, INCL MAT'L
- (E) RECYCLED ASPH CONC 19mm SUPERPAVE, GP 1 OR GP 2, INCL BITUM MAT'L & H LIME (220 lb/SY)
- (F) PAVEMENT REINFORCING FABRIC STRIPS, TP 2, 18 INCH WIDTH
- (G) CONCRETE CURB AND GUTTER, GDOT STD 9032B, TYPE 2, 8" X 30"
- (I) 4" THK SIDEWALK
- (L) RECYCLED CONC ASPH LEVELING, INCL BITUM MAT'L & H LIME, AS REQUIRED
- (R) 6" CONCRETE MEDIAN PAVING

CDM Smith
listen. think. deliver.

SCALE IN FEET
0 5 10 20

| REVISION DATES | | |
|---|---|---|
| | | |

STATE OF GEORGIA
DEPARTMENT OF TRANSPORTATION
OFFICE: PROGRAM DELIVERY

**TYPICAL SECTIONS**

PROJECT- STPIM-0075-03(210)
COUNTY - GORDON

DRAWING No. 5-005

3/1/2007 GPLN