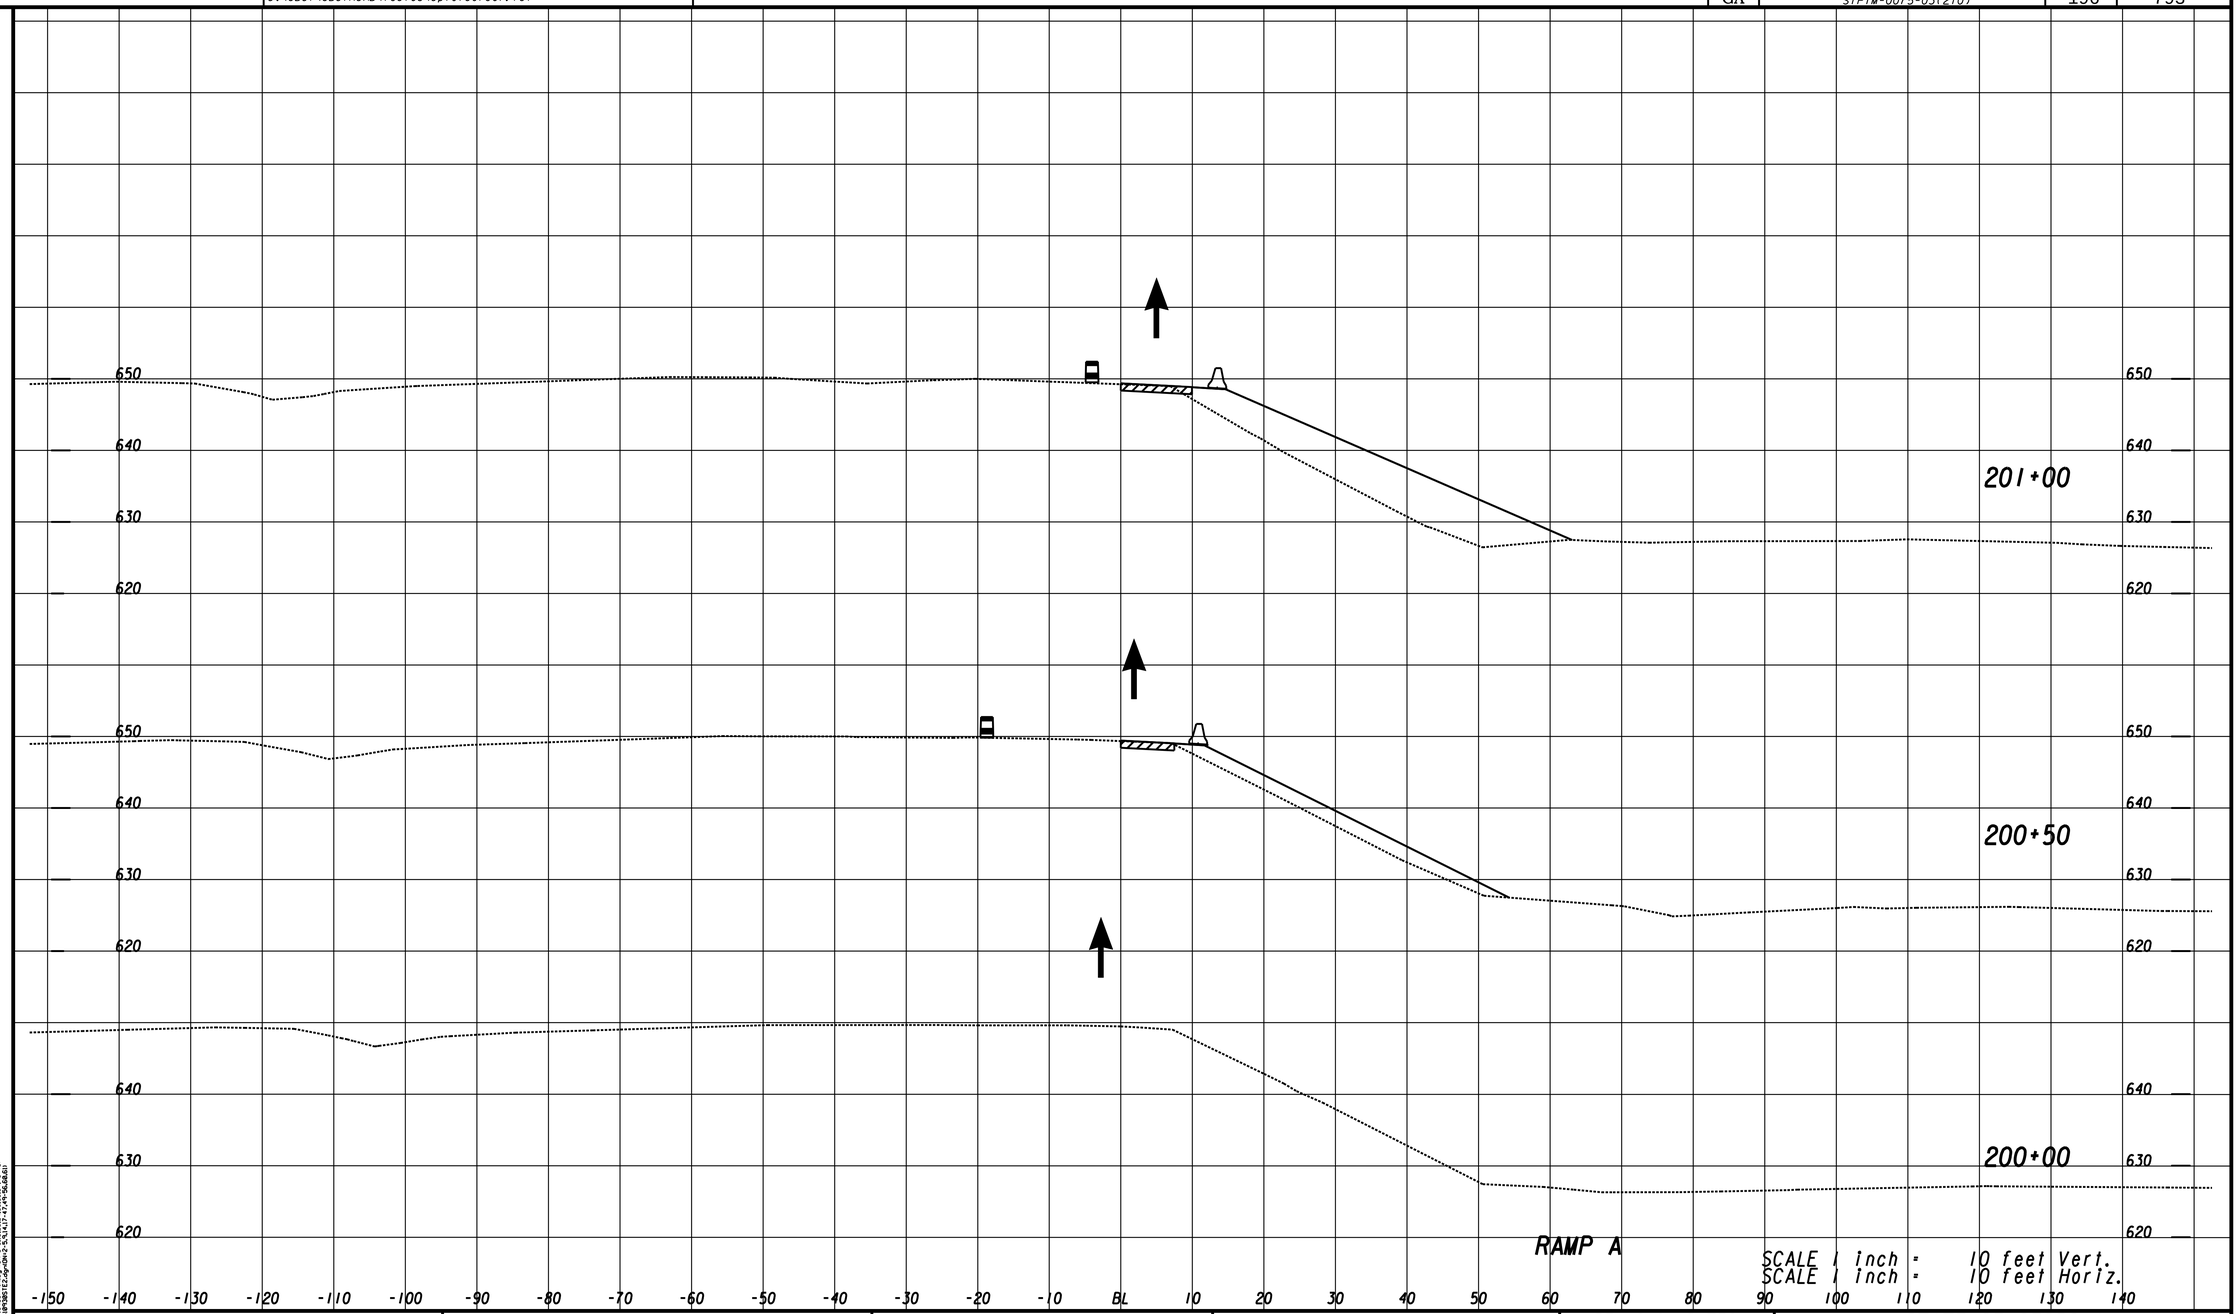

STAGE 1 B TRAFFIC

VERTICAL SHORING

CONCRETE BARRIER

TRAFFIC CONTROL DRUM

TEMPORARY ASPHALT

CDM Smith
listen. think. deliver.

SCALE = 10 HORIZONTAL
10 VERTICAL

REVISION DATES

STATE OF GEORGIA
DEPARTMENT OF TRANSPORTATION
OFFICE: PROGRAM DELIVERY

CROSS SECTIONS
CONSTRUCTION STAGING

PROJECT- STPIM-0075-03(210)
COUNTY - GORDON

DRAWING No. 19-111

3/1/2007 SUXSEW