VOID

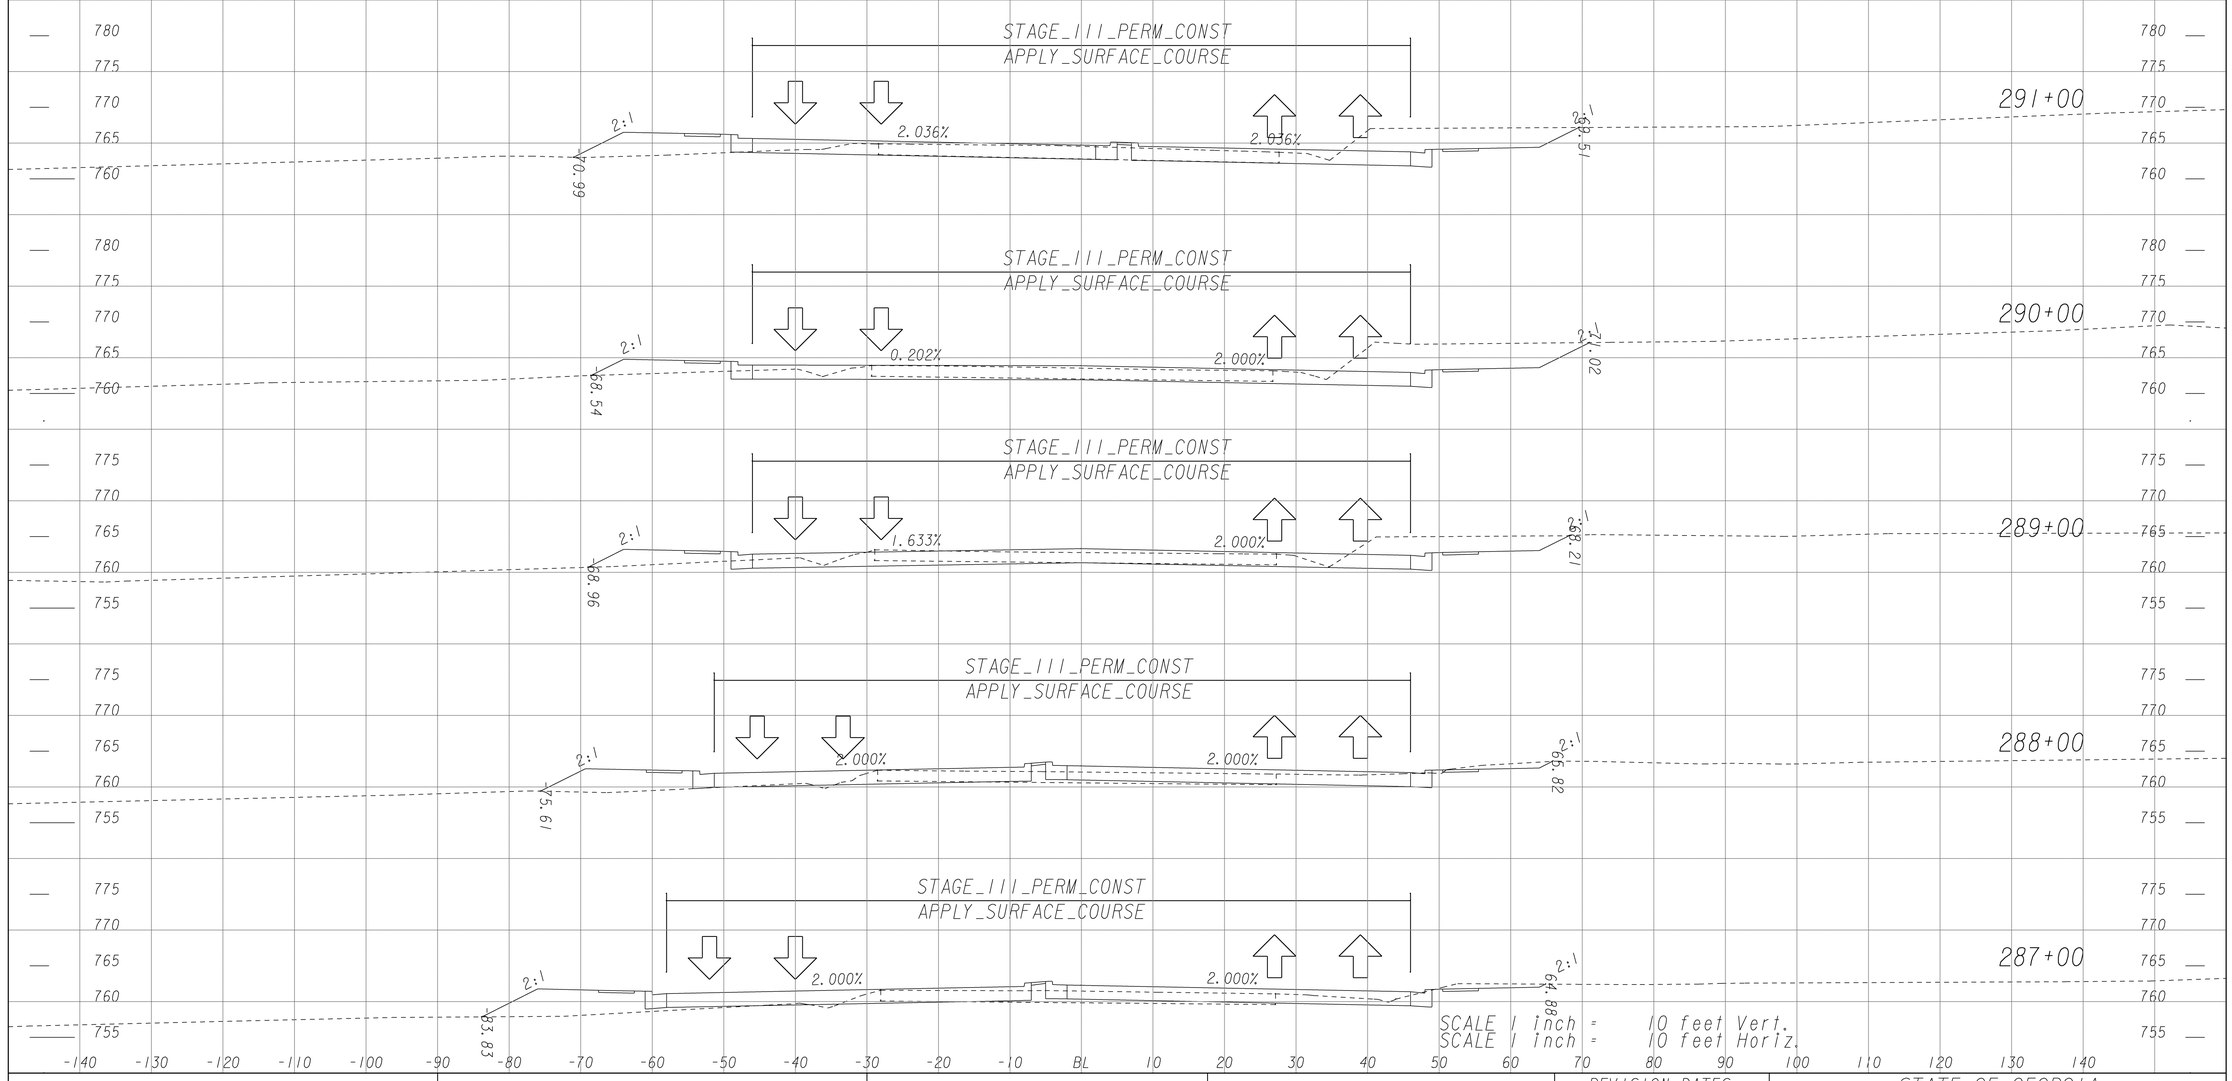

JORDAN JONES & GOULDING

REVISION DATES		

STATE OF GEORGIA
DEPARTMENT OF TRANSPORTATION

OFFICE: DISTRICT 6

CONSTRUCTION STAGING
CROSS SECTIONS

S.R. 20 WIDENING

DRAWING No.
19-99

GPLN