VOID

STATE	PROJECT NUMBER	SHEET NO.	TOTAL
GA.	HPPNH-0012-01(085)	85	149

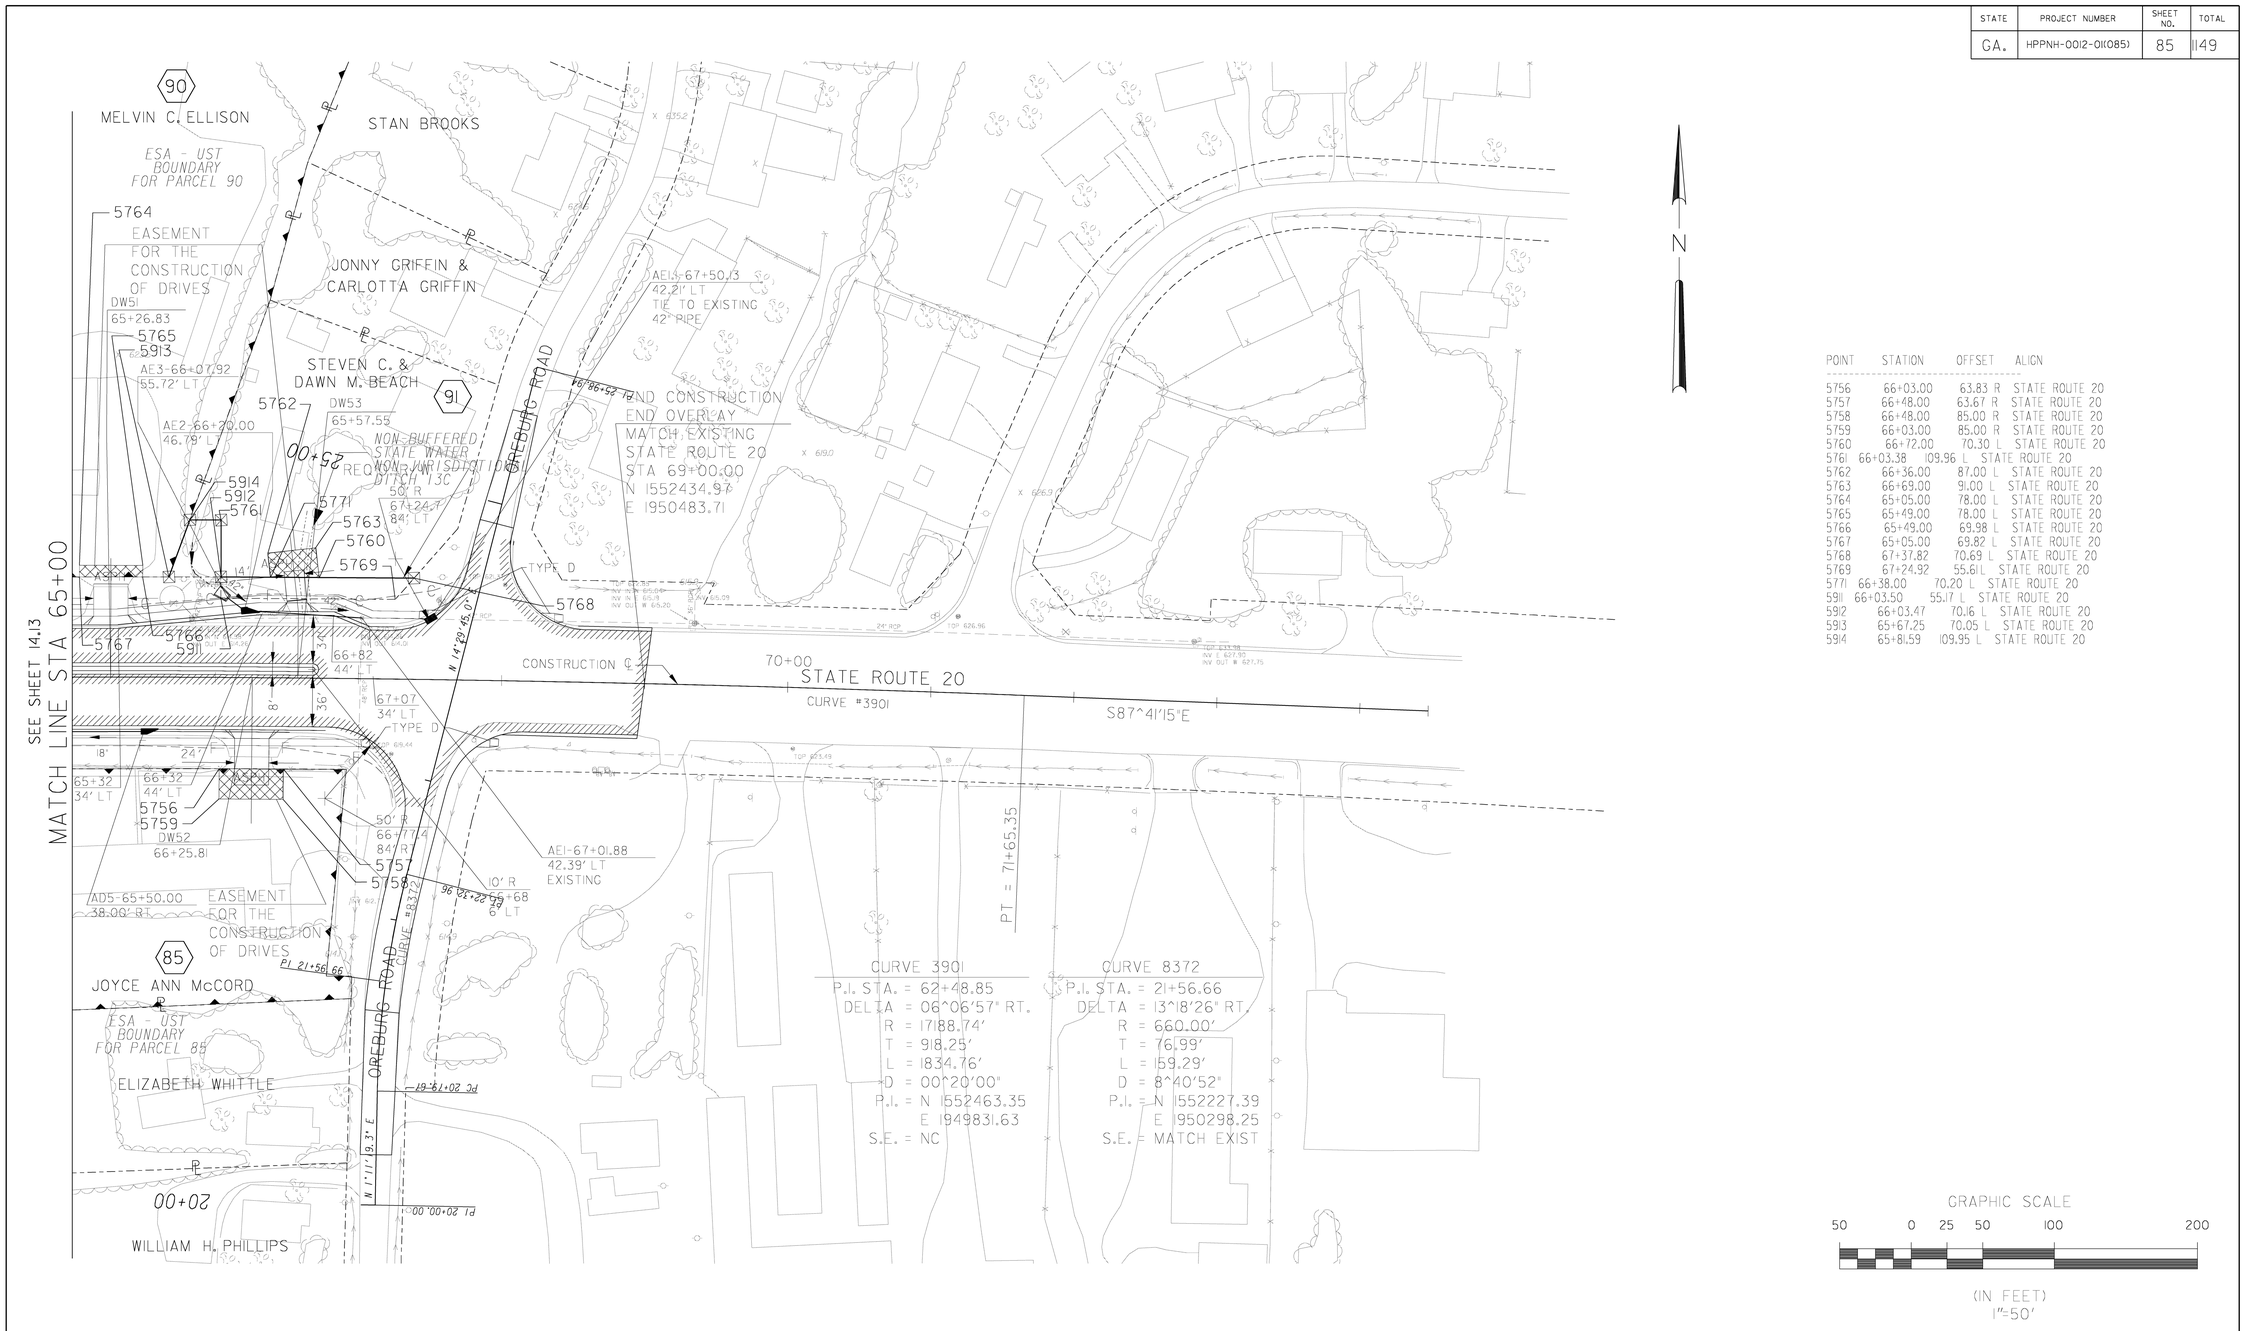

POINT	STATION	OFFSET	ALIGN
5756	66+03.00	63.83 R	STATE ROUTE 20
5757	66+48.00	63.67 R	STATE ROUTE 20
5758	66+48.00	85.00 R	STATE ROUTE 20
5759	66+03.00	85.00 R	STATE ROUTE 20
5760	66+72.00	70.30 L	STATE ROUTE 20
5761	66+03.38	109.96 L	STATE ROUTE 20
5762	66+36.00	87.00 L	STATE ROUTE 20
5763	66+69.00	91.00 L	STATE ROUTE 20
5764	65+05.00	78.00 L	STATE ROUTE 20
5765	65+49.00	78.00 L	STATE ROUTE 20
5766	65+49.00	69.98 L	STATE ROUTE 20
5767	65+05.00	69.82 L	STATE ROUTE 20
5768	67+37.82	70.69 L	STATE ROUTE 20
5769	67+24.92	55.61L	STATE ROUTE 20
5771	66+38.00	70.20 L	STATE ROUTE 20
5911	66+03.50	55.17 L	STATE ROUTE 20
5912	66+03.47	70.16 L	STATE ROUTE 20
5913	65+67.25	70.05 L	STATE ROUTE 20
5914	65+81.59	109.95 L	STATE ROUTE 20

CURVE 3901
P.I. STA. = 62+48.85
DELTA = 06^06'57" RT.
R = 17188.74'
T = 918.25'
L = 1834.76'
D = 00^20'00"
P.I. = N 1552463.35
E 1949831.63
S.E. = NC

CURVE 8372
P.I. STA. = 21+56.66
DELTA = 13^18'26" RT.
R = 660.00'
T = 76.99'
L = 159.29'
D = 8^40'52"
P.I. = N 1552227.39
E 1950298.25
S.E. = MATCH EXIST

GRAPHIC SCALE
50 0 25 50 100 200
(IN FEET)
1"=50'

Jordan Jones & Goulding

GEORGIA DEPARTMENT OF TRANSPORTATION

NO.	DATE	DESCRIPTION OF REVISION

WEST ROME BYPASS

CONSTRUCTION PLAN
STATE ROUTE 20
STA 65+00 TO STA 67+72.84

DESIGNED: RSW	CHECKED:	DATE:	14.14	
DRAWN: BJH	JOB NO. 2077.026	SCALE: 1"=50'	SHEET	REV

THIS LINE ——— IS ONE INCH LONG WHEN PLOTTED FULL SCALE