STATE	PROJECT NUMBER	SHEET NO.	TOTAL
GA.	HPPNH-0012-01(085)	239	1149

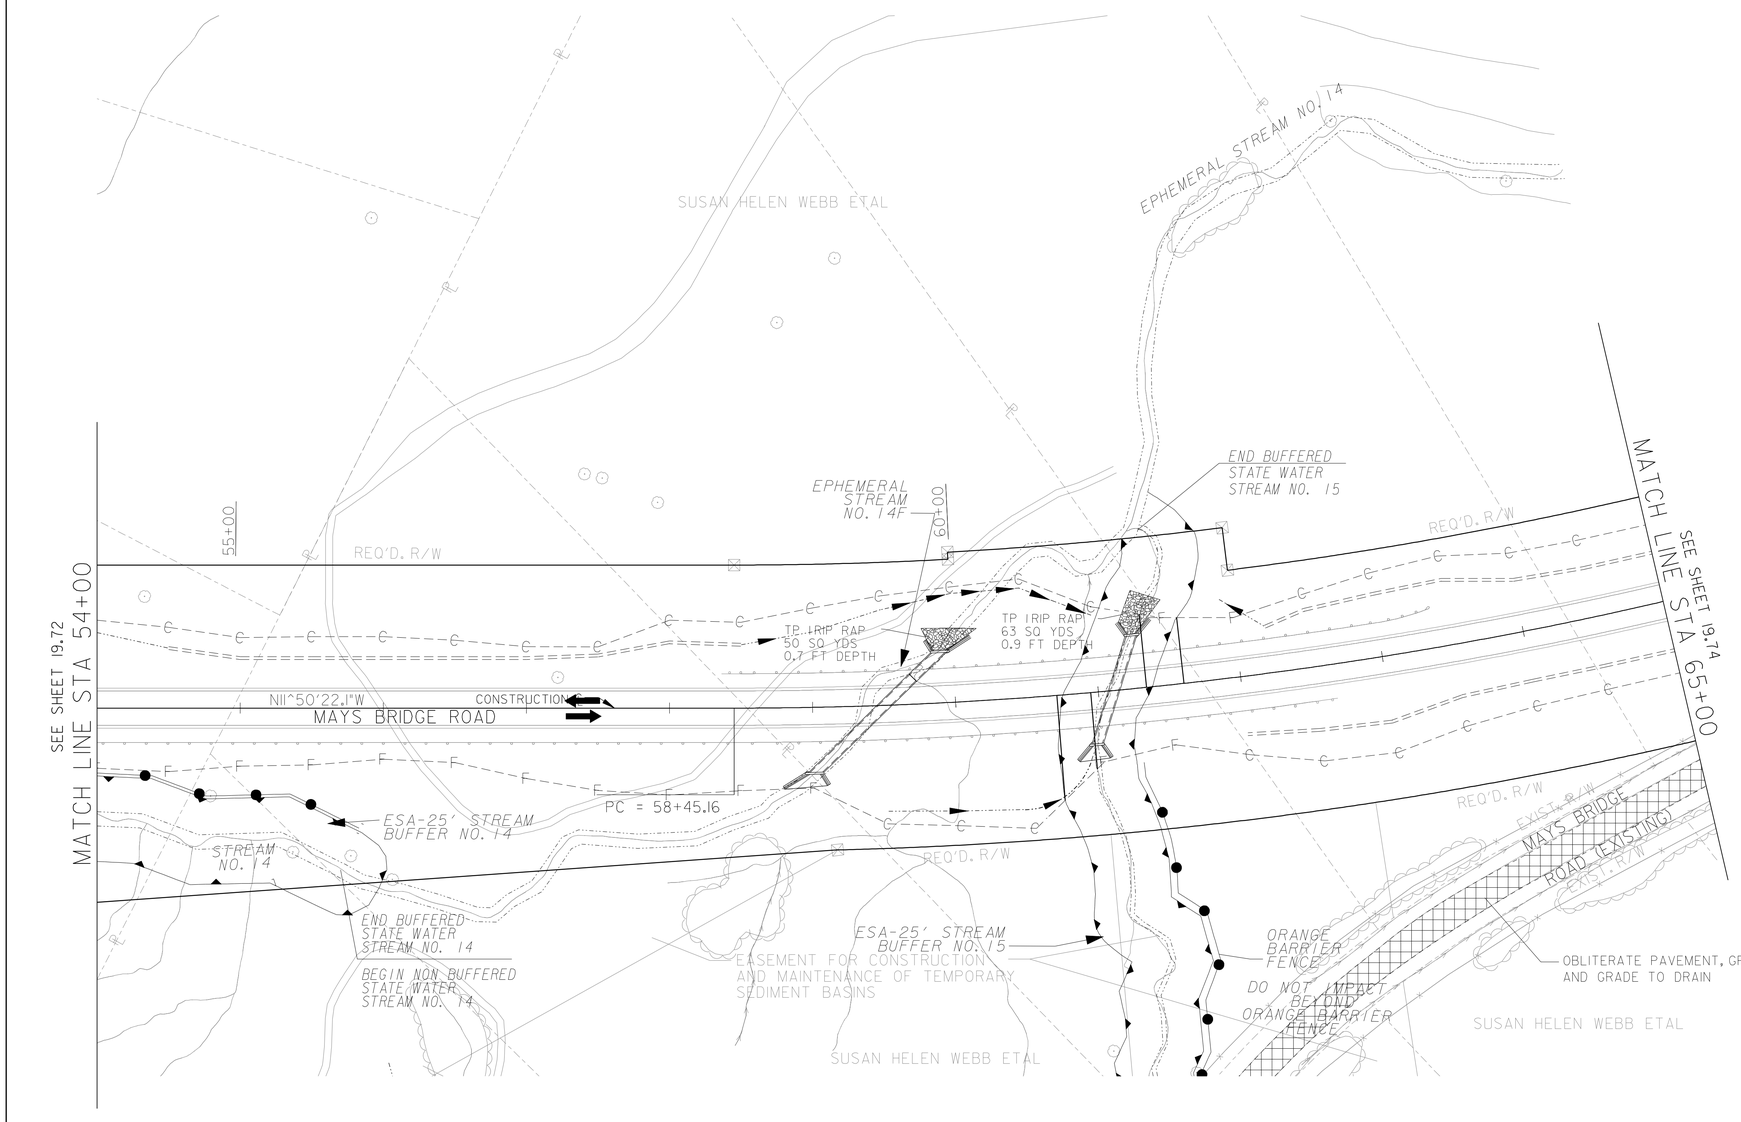

LEGEND

- TRAFFIC FLOW
- PERMANENT CONSTRUCTION STAGE 2
- TEMPORARY CONSTRUCTION STAGE 2
- REMOVE TEMPORARY PAVEMENT STAGE 2
- TEMPORARY BARRIER WALL

GRAPHIC SCALE

50 0 25 50 100 200

(IN FEET)
1"=50'

Jordan Jones & Goulding

GEORGIA DEPARTMENT OF TRANSPORTATION

NO.	DATE	DESCRIPTION OF REVISION

WEST ROME BYPASS

CONSTRUCTION SEQUENCE PLAN
MAYS BRIDGE ROAD - STAGE 2
STA 54+00 TO STA 65+00

DESIGNED: RSW	CHECKED:	DATE:	19.73	
DRAWN: BJH	JOB NO. 2077.026	SCALE: 1"=50'	SHEET	REV

THIS LINE IS ONE INCH LONG WHEN PLOTTED FULL SCALE