STATE	PROJECT NUMBER	SHEET NO.	TOTAL
GA.	HPPNH-0012-01(085)	1017	149

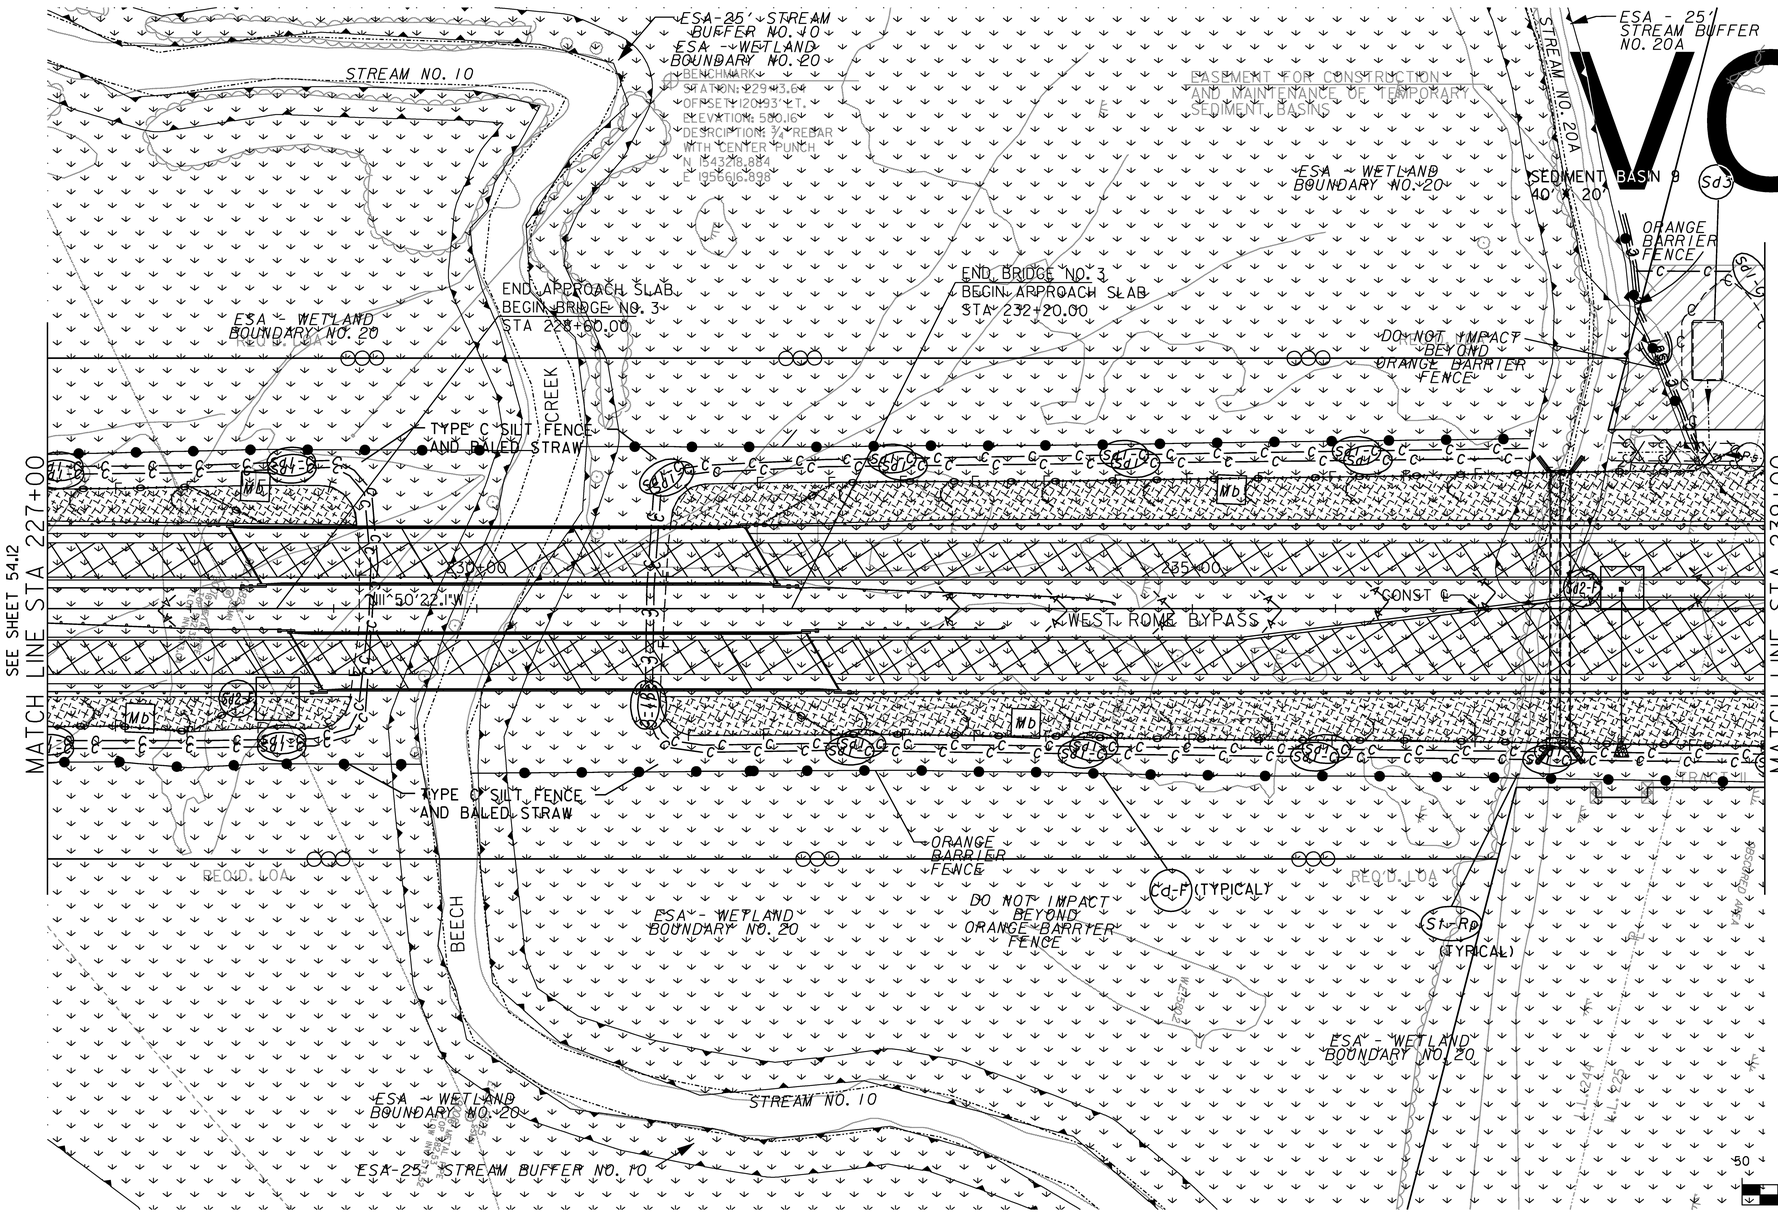

VOID

EROSION CONTROL LEGEND

- Cd-F — FABRIC CHECK DAM
- Cd-S — STONE OR SANDBAG CHECK DAM
- Co — CONSTRUCTION EXIT
- Mb — EROSION CONTROL MATS
- Ps — PERMANENT SOIL REINFORCING MAT
- Rd — ROCK FILTER DAM
- Sd1-A — SILT FENCE TYPE "A"
- Sd1-B — SILT FENCE TYPE "B"
- Sd1-C — SILT FENCE TYPE "C"
- Sd2-F — INLET SEDIMENT TRAP
- Sd2-P — CURB INLET FILTER
- Sd3 — TEMPORARY SEDIMENT BASIN
- Sg1 — SILT CONTROL GATE TYPE 1
- Sg3 — SILT CONTROL GATE TYPE 3
- S1-Rp — STORM DRAIN OUTLET PROTECTION

LEGEND

- TRAFFIC FLOW
- PERMANENT CONSTRUCTION STAGE 1, STAGE 2, STAGE 3
- TEMPORARY CONSTRUCTION STAGE 1, STAGE 2, STAGE 3
- REMOVE TEMPORARY PAVEMENT STAGE 1, STAGE 2, STAGE 3
- TEMPORARY BARRIER WALL

GRAPHIC SCALE

50 0 25 50 100 200

(IN FEET)
1"=50'

Jordan Jones & Goulding

GEORGIA DEPARTMENT OF TRANSPORTATION

NO.	DATE	DESCRIPTION OF REVISION
2	06/03/11	ADDED J-HOOKS AND CONST EXITS

WEST ROME BYPASS

EROSION CONTROL BMP LOCATION DETAILS
WEST ROME BYPASS - STAGE 1
STA 227+00 TO 239+00

DESIGNED: RDS	CHECKED:	DATE:	54.13	
DRAWN: BJH	JOB NO. 2077.026	SCALE: 1"=50'	SHEET	REV

THIS LINE IS ONE INCH LONG WHEN PLOTTED FULL SCALE