STATE	PROJECT NUMBER	SHEET NO.	TOTAL
GA.	HPPNH-0012-01(085)	1053	1149

VOID

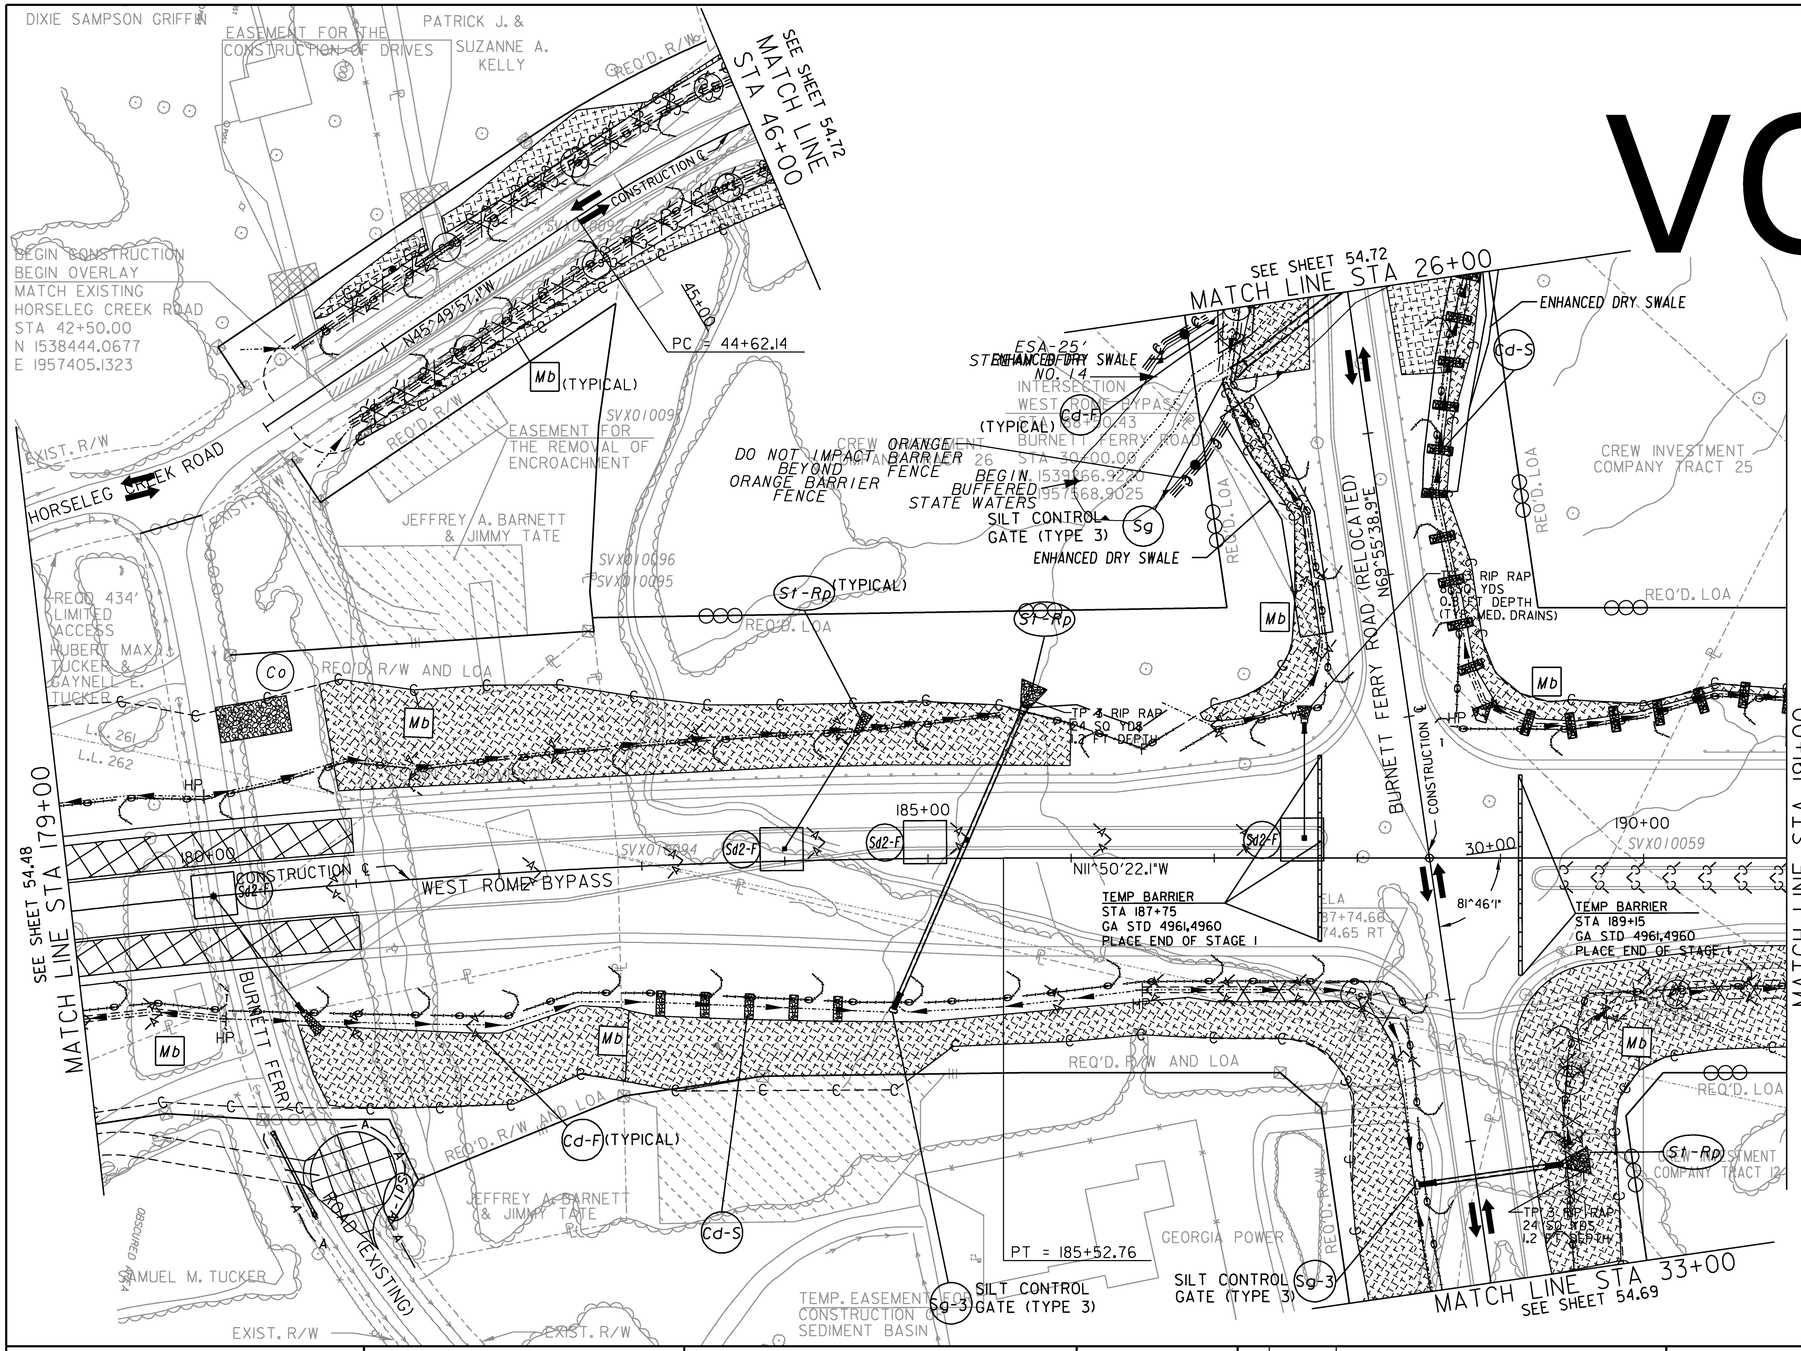

EROSION CONTROL LEGEND

- Cd-F — FABRIC CHECK DAM
- Cd-S — STONE OR SANDBAG CHECK DAM
- Co — CONSTRUCTION EXIT
- Mb — EROSION CONTROL MATS
- Ps — PERMANENT SOIL REINFORCING MAT
- Rd — ROCK FILTER DAM
- A — Sf-A — A — SILT FENCE TYPE "A"
- B — Sf-B — B — SILT FENCE TYPE "B"
- C — Sf-C — C — SILT FENCE TYPE "C"
- Sd-F — INLET SEDIMENT TRAP
- Sd3 — TEMPORARY SEDIMENT BASIN
- Sg1 — SILT CONTROL GATE TYPE 1
- Sg-3 — SILT CONTROL GATE TYPE 3
- S1-Rp — STORM DRAIN OUTLET PROTECTION

LEGEND

- TRAFFIC FLOW
- PERMANENT CONSTRUCTION STAGE 1, STAGE 2, STAGE 3
- TEMPORARY CONSTRUCTION STAGE 1, STAGE 2, STAGE 3
- REMOVE TEMPORARY PAVEMENT STAGE 1, STAGE 2, STAGE 3
- TEMPORARY BARRIER WALL

GRAPHIC SCALE

50 0 25 50 100 200

(IN FEET)
1"=50'

Jordan Jones & Goulding

GEORGIA DEPARTMENT OF TRANSPORTATION

NO.	DATE	DESCRIPTION OF REVISION
2	06/03/11	ADDED J-HOOKS AND CONST EXITS

WEST ROME BYPASS

EROSION CONTROL BMP LOCATION DETAILS
WEST ROME BYPASS STA 179+00 TO STA 191+00 - STAGE 2
BURNETT FERRY RD STA 26+00 TO STA 33+00 - STAGE 2

DESIGNED: RDS	CHECKED:	DATE:	54.49	
DRAWN: BJH	JOB NO. 2077.026	SCALE: 1"=50'	SHEET	REV

THIS LINE ——— IS ONE INCH LONG WHEN PLOTTED FULL SCALE