STATE	PROJECT NUMBER	SHEET NO.	TOTAL
GA.	HPPNH-0012-01(085)	1078	1149

VOID

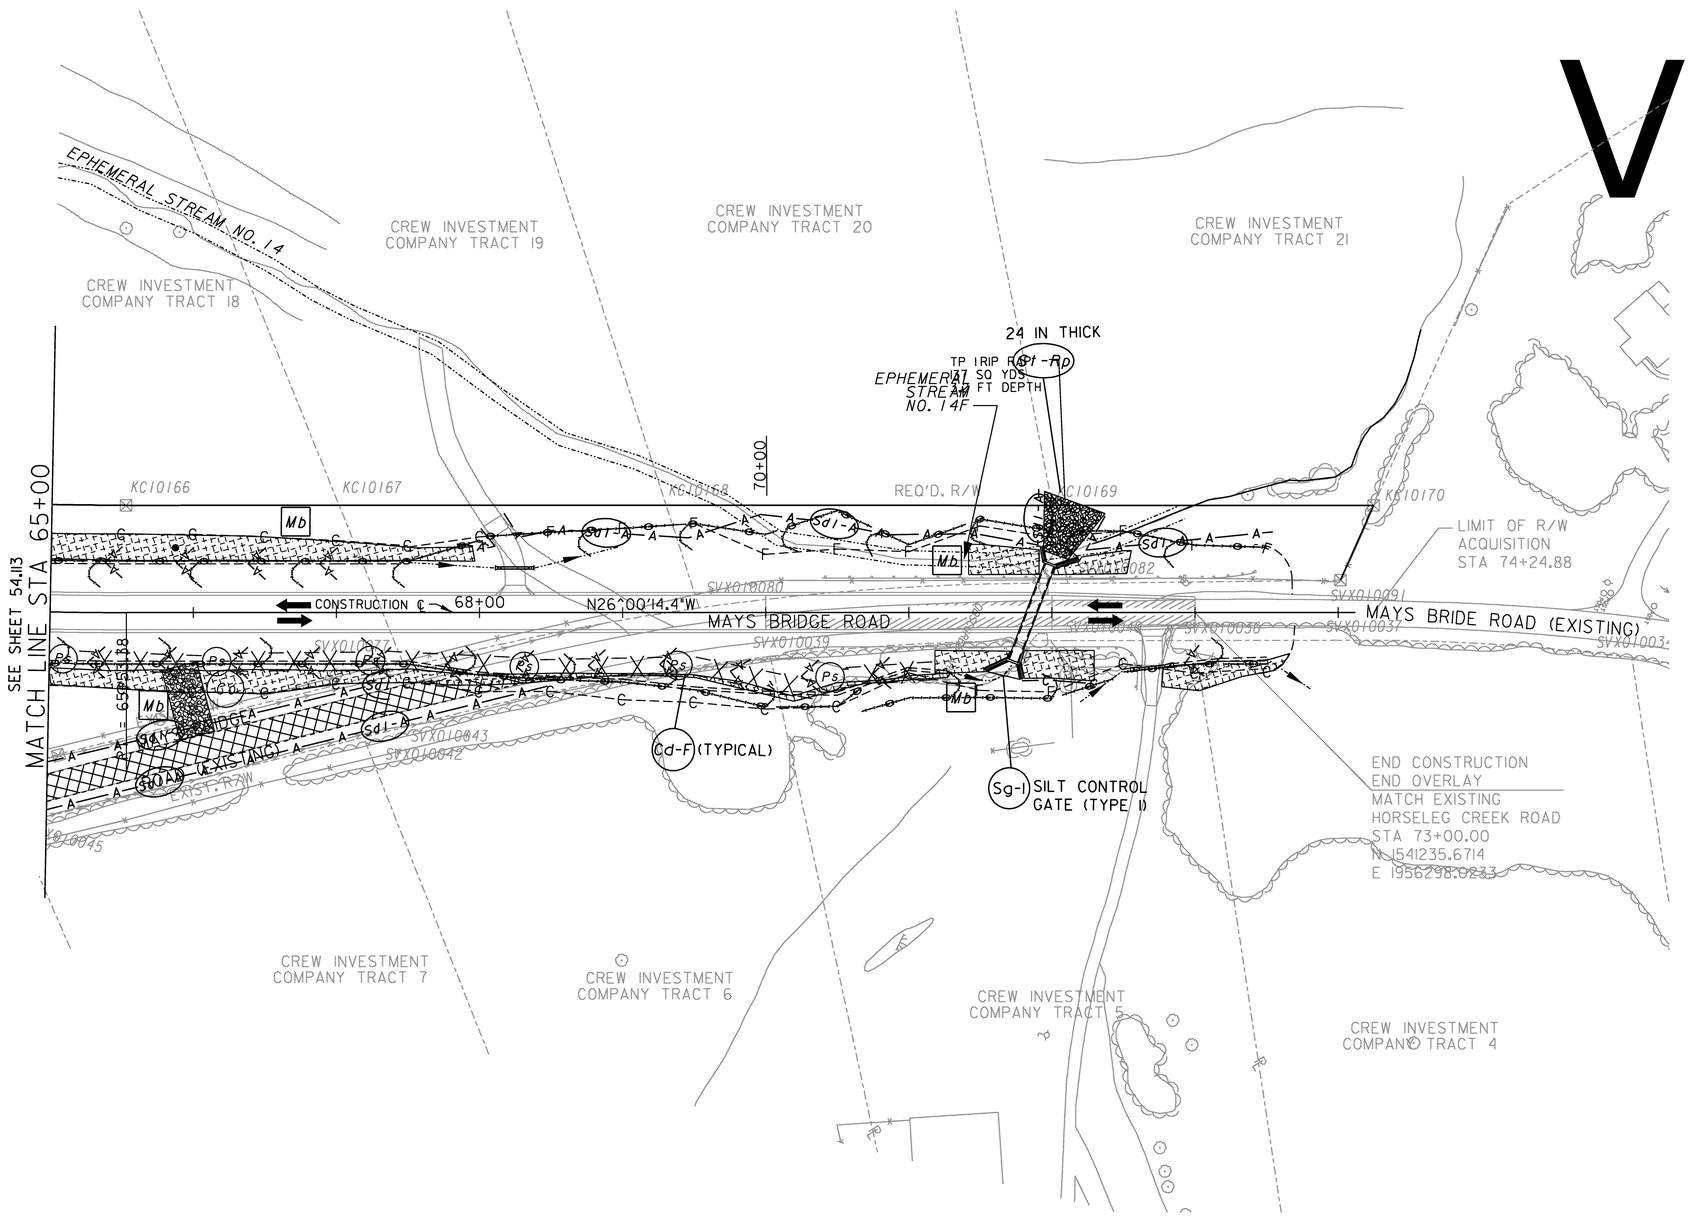

EROSION CONTROL LEGEND

- Cd-F — FABRIC CHECK DAM
- Cd-S — STONE OR SANDBAG CHECK DAM
- Co — CONSTRUCTION EXIT
- Mb — EROSION CONTROL MATS
- Ps — PERMANENT SOIL REINFORCING MAT
- Rd — ROCK FILTER DAM
- A—Sd1-A—A — SILT FENCE TYPE "A"
- B—Sd1-B—B — SILT FENCE TYPE "B"
- C—Sd1-C—C — SILT FENCE TYPE "C"
- Sd2-I — INLET SEDIMENT TRAP
- Sd3 — TEMPORARY SEDIMENT BASIN
- Sg-1 — SILT CONTROL GATE TYPE 1
- Sg-3 — SILT CONTROL GATE TYPE 3
- Sl-Rp — STORM DRAIN OUTLET PROTECTION

LEGEND

- TRAFFIC FLOW
- PERMANENT CONSTRUCTION STAGE 1, STAGE 2, STAGE 3
- TEMPORARY CONSTRUCTION STAGE 1, STAGE 2, STAGE 3
- REMOVE TEMPORARY PAVEMENT STAGE 1, STAGE 2, STAGE 3
- TEMPORARY BARRIER WALL

GRAPHIC SCALE

50 0 25 50 100 200

(IN FEET)
1"=50'

Jordan Jones & Goulding

GEORGIA DEPARTMENT OF TRANSPORTATION

NO.	DATE	DESCRIPTION OF REVISION
2	06/03/11	ADDED J-HOOKS AND CONST EXITS

WEST ROME BYPASS

EROSION CONTROL BMP LOCATION DETAILS
MAYS BRIDGE ROAD - STAGE 2
STA 65+00 TO STA 73+00

DESIGNED: RDS	CHECKED:	DATE:	54.74	
DRAWN: BJH	JOB NO. 2077.026	SCALE: 1"=50'	SHEET	REV

THIS LINE ——— IS ONE INCH LONG WHEN PLOTTED FULL SCALE