STATE	PROJECT NUMBER	SHEET NO.	TOTAL
GA.	HPPNH-0012-01(085)	1116	1149

VOID

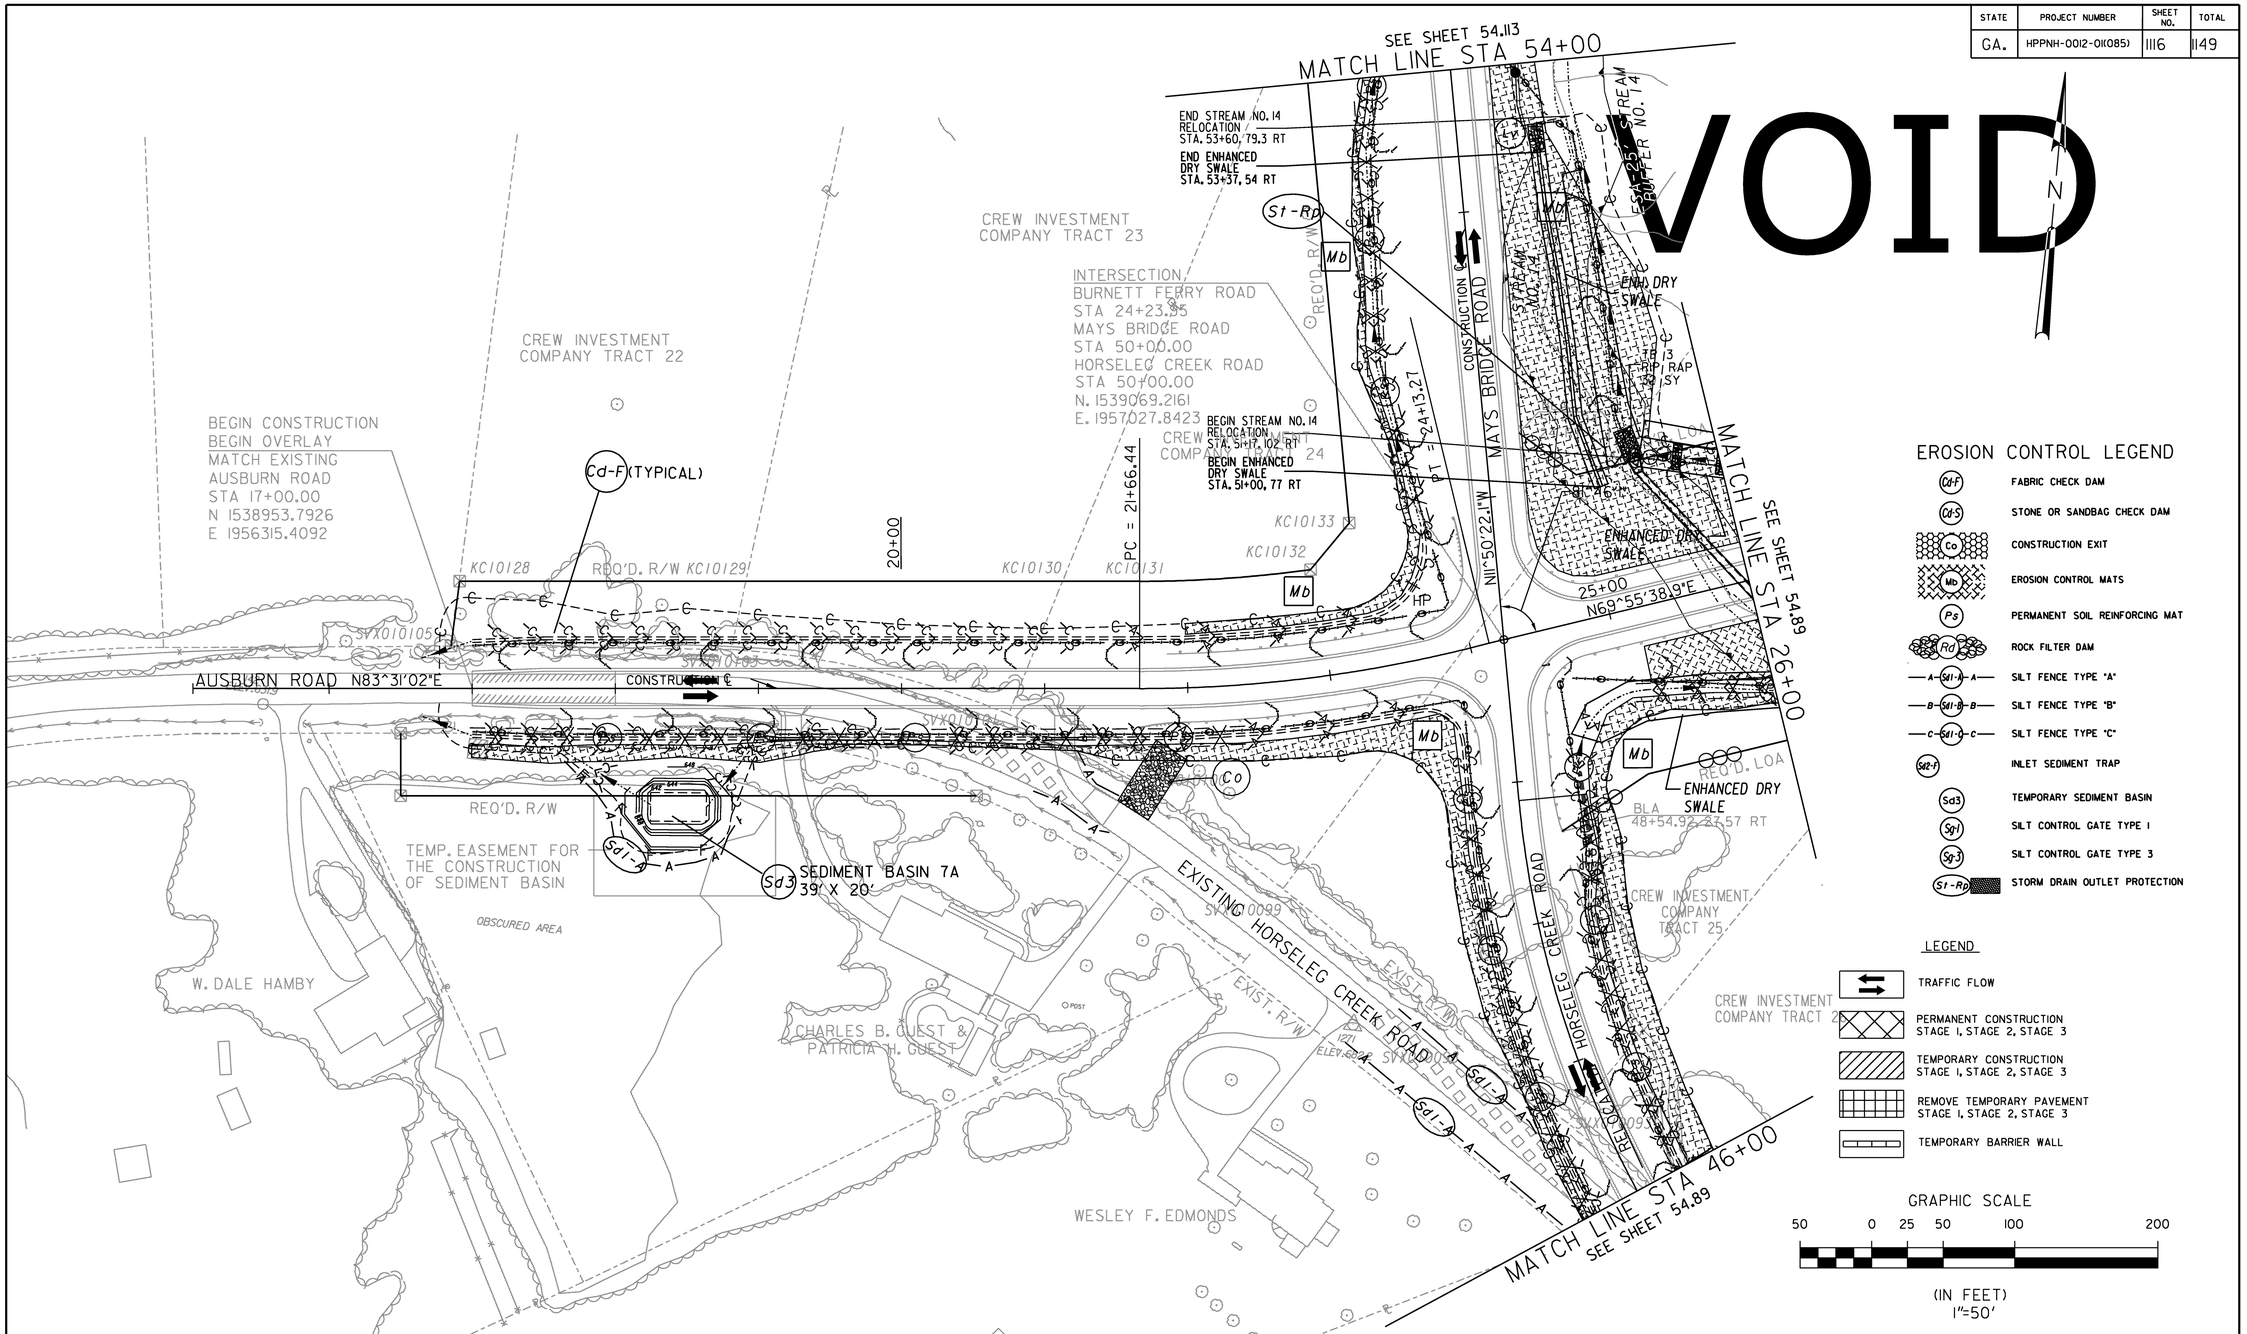

Jordan Jones & Goulding

GEORGIA DEPARTMENT OF TRANSPORTATION

NO.	DATE	DESCRIPTION OF REVISION
2	06/03/11	ADDED J-HOOKS AND CONST EXITS

WEST ROME BYPASS

EROSION CONTROL BMP LOCATION DETAILS
AUSBURN RD STA 17+00 TO STA 26+00 - STAGE 3
MAYS BRIDGE RD STA 46+00 TO STA 54+00 - STAGE 3

DESIGNED: RDS	CHECKED:	DATE:	54.112	
DRAWN: BJH	JOB NO. 2077.026	SCALE: 1"=50'	SHEET	REV

THIS LINE ——— IS ONE INCH LONG WHEN PLOTTED FULL SCALE