5/6/2015 Wed May 06 09:39:38 2015	\\gdot-dsn1\gocfg\resources\Gdot-2012.tbl	X:\621660\UOC revision 3-16-15\Revised profile 4-20-15\KC104B2 PROFILE.DGN	STATE	PROJECT NUMBER	SHEET NO.	TOTAL SHEETS
relam			GA	HPPNH-0012-01(085)	130A	

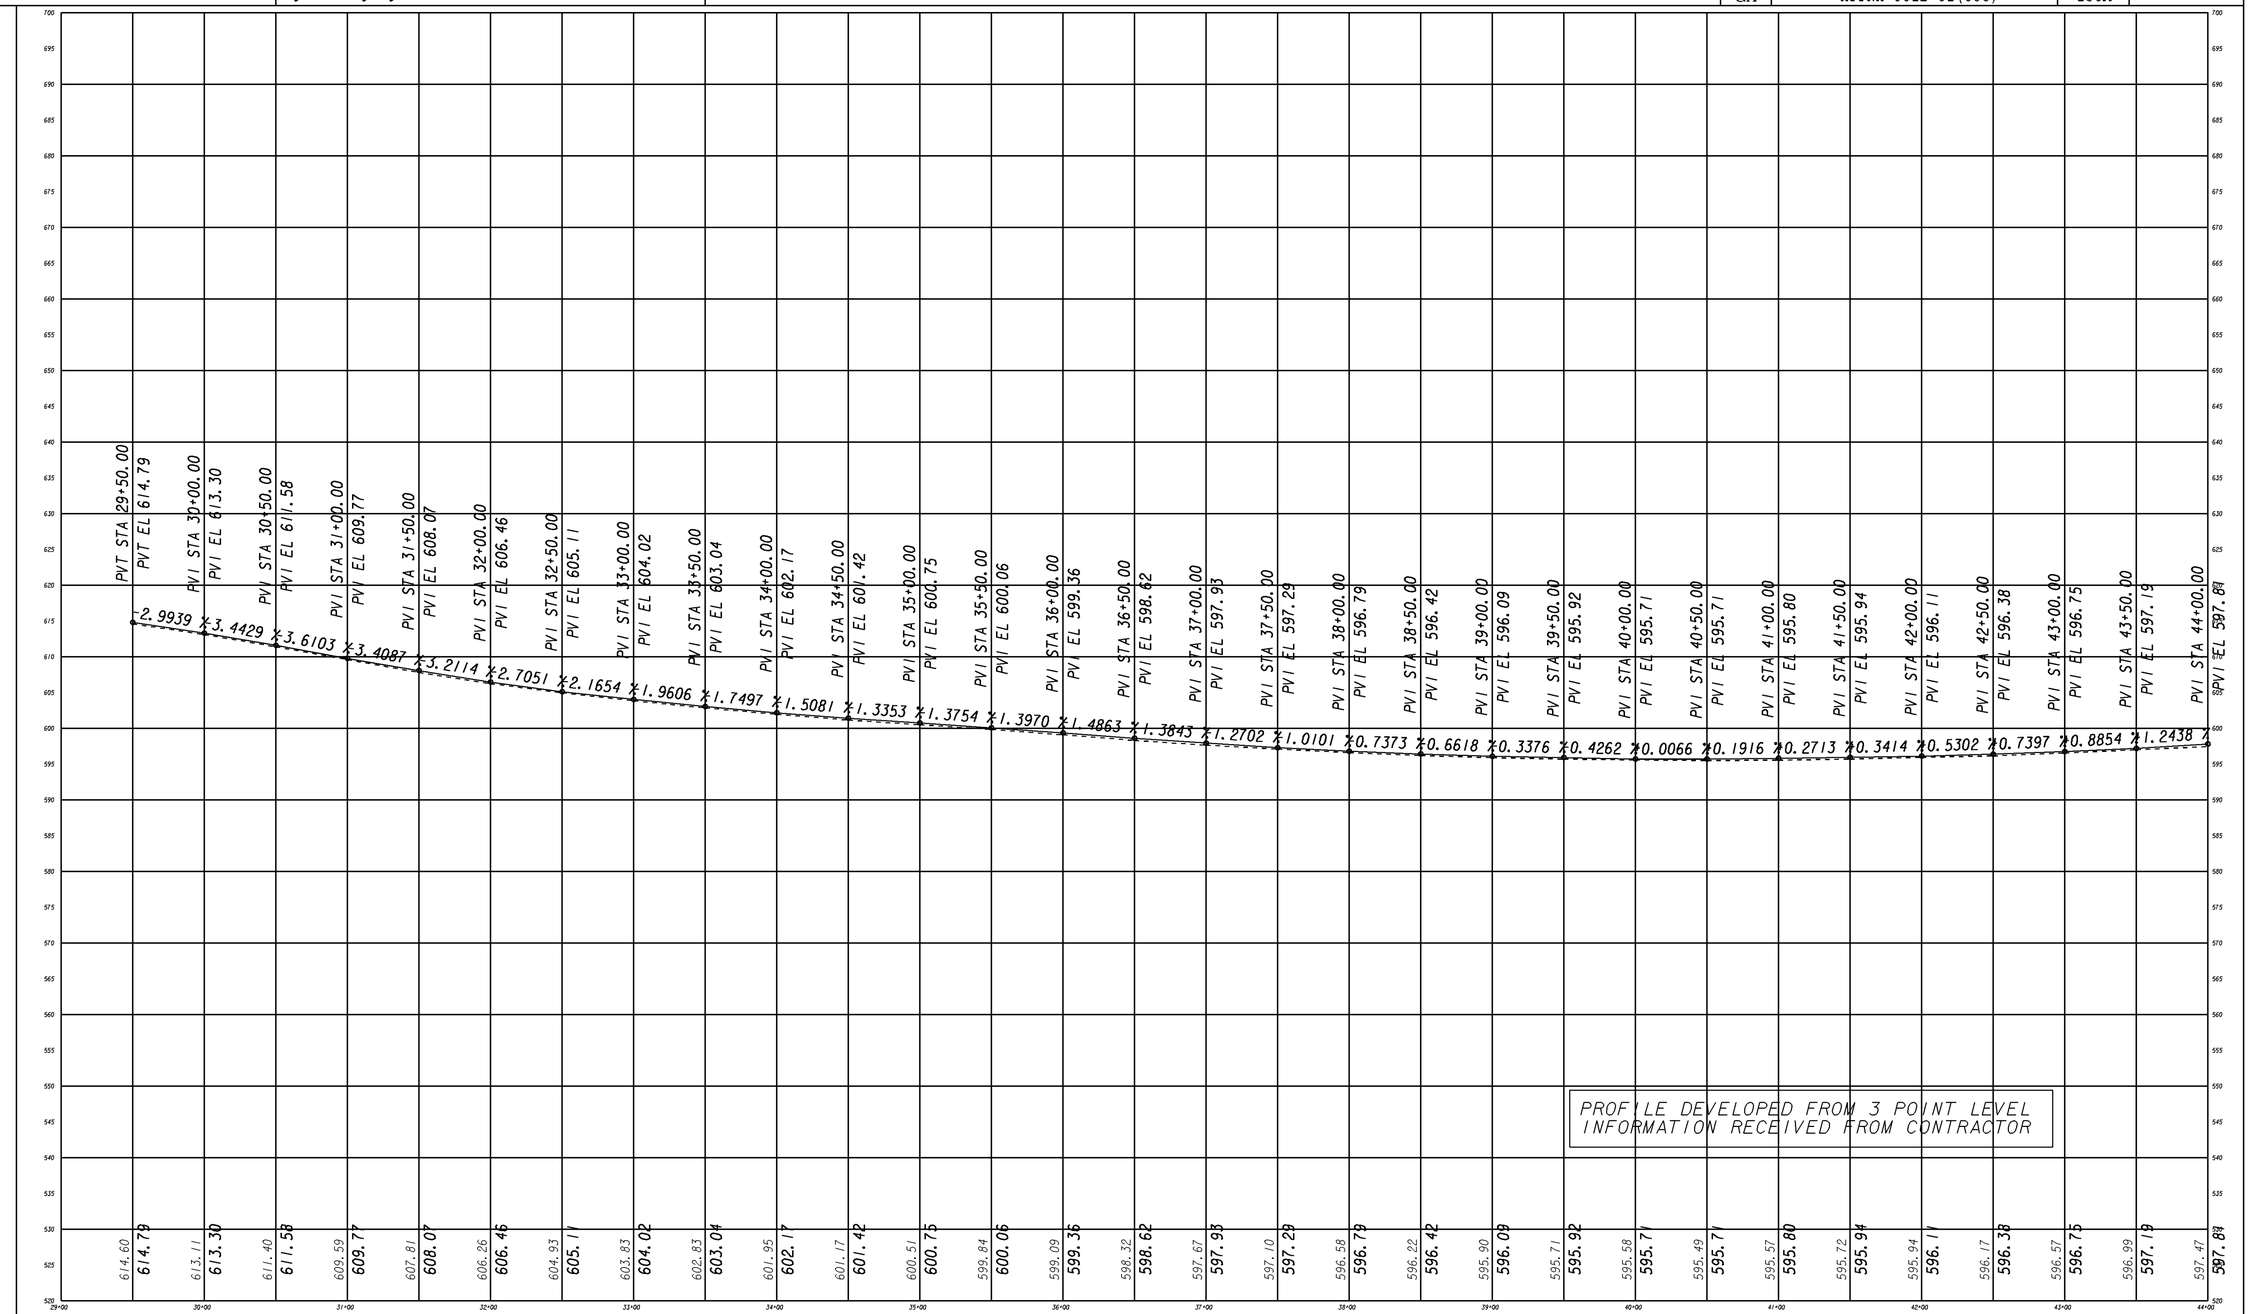

GEORGIA
DEPARTMENT OF TRANSPORTATION

REVISION DATES
5-6-15

STATE OF GEORGIA
DEPARTMENT OF TRANSPORTATION

OFFICE: ROADWAY DESIGN

CROSSROAD PROFILE

STATE ROUTE 20
WEST ROME BYPASS
FLOYD COUNTY

DRAWING No. 16-013A

ADDED TO THE PLANS USE ON CONSTRUCTION

3/1/2007 GRIEDG