5/6/2015	Wed May 06 09:39:32 2015	\\gdot-dsni\gocfg\resources\Gdot-2012.tbl	X:\621660\UOC revision 3-16-15\Revised profile 4-20-15\KC104B2 PROFILE.DGN	STATE	PROJECT NUMBER	SHEET NO.	TOTAL SHEETS
relam				GA	HPPNH-0012-01(085)	131A	

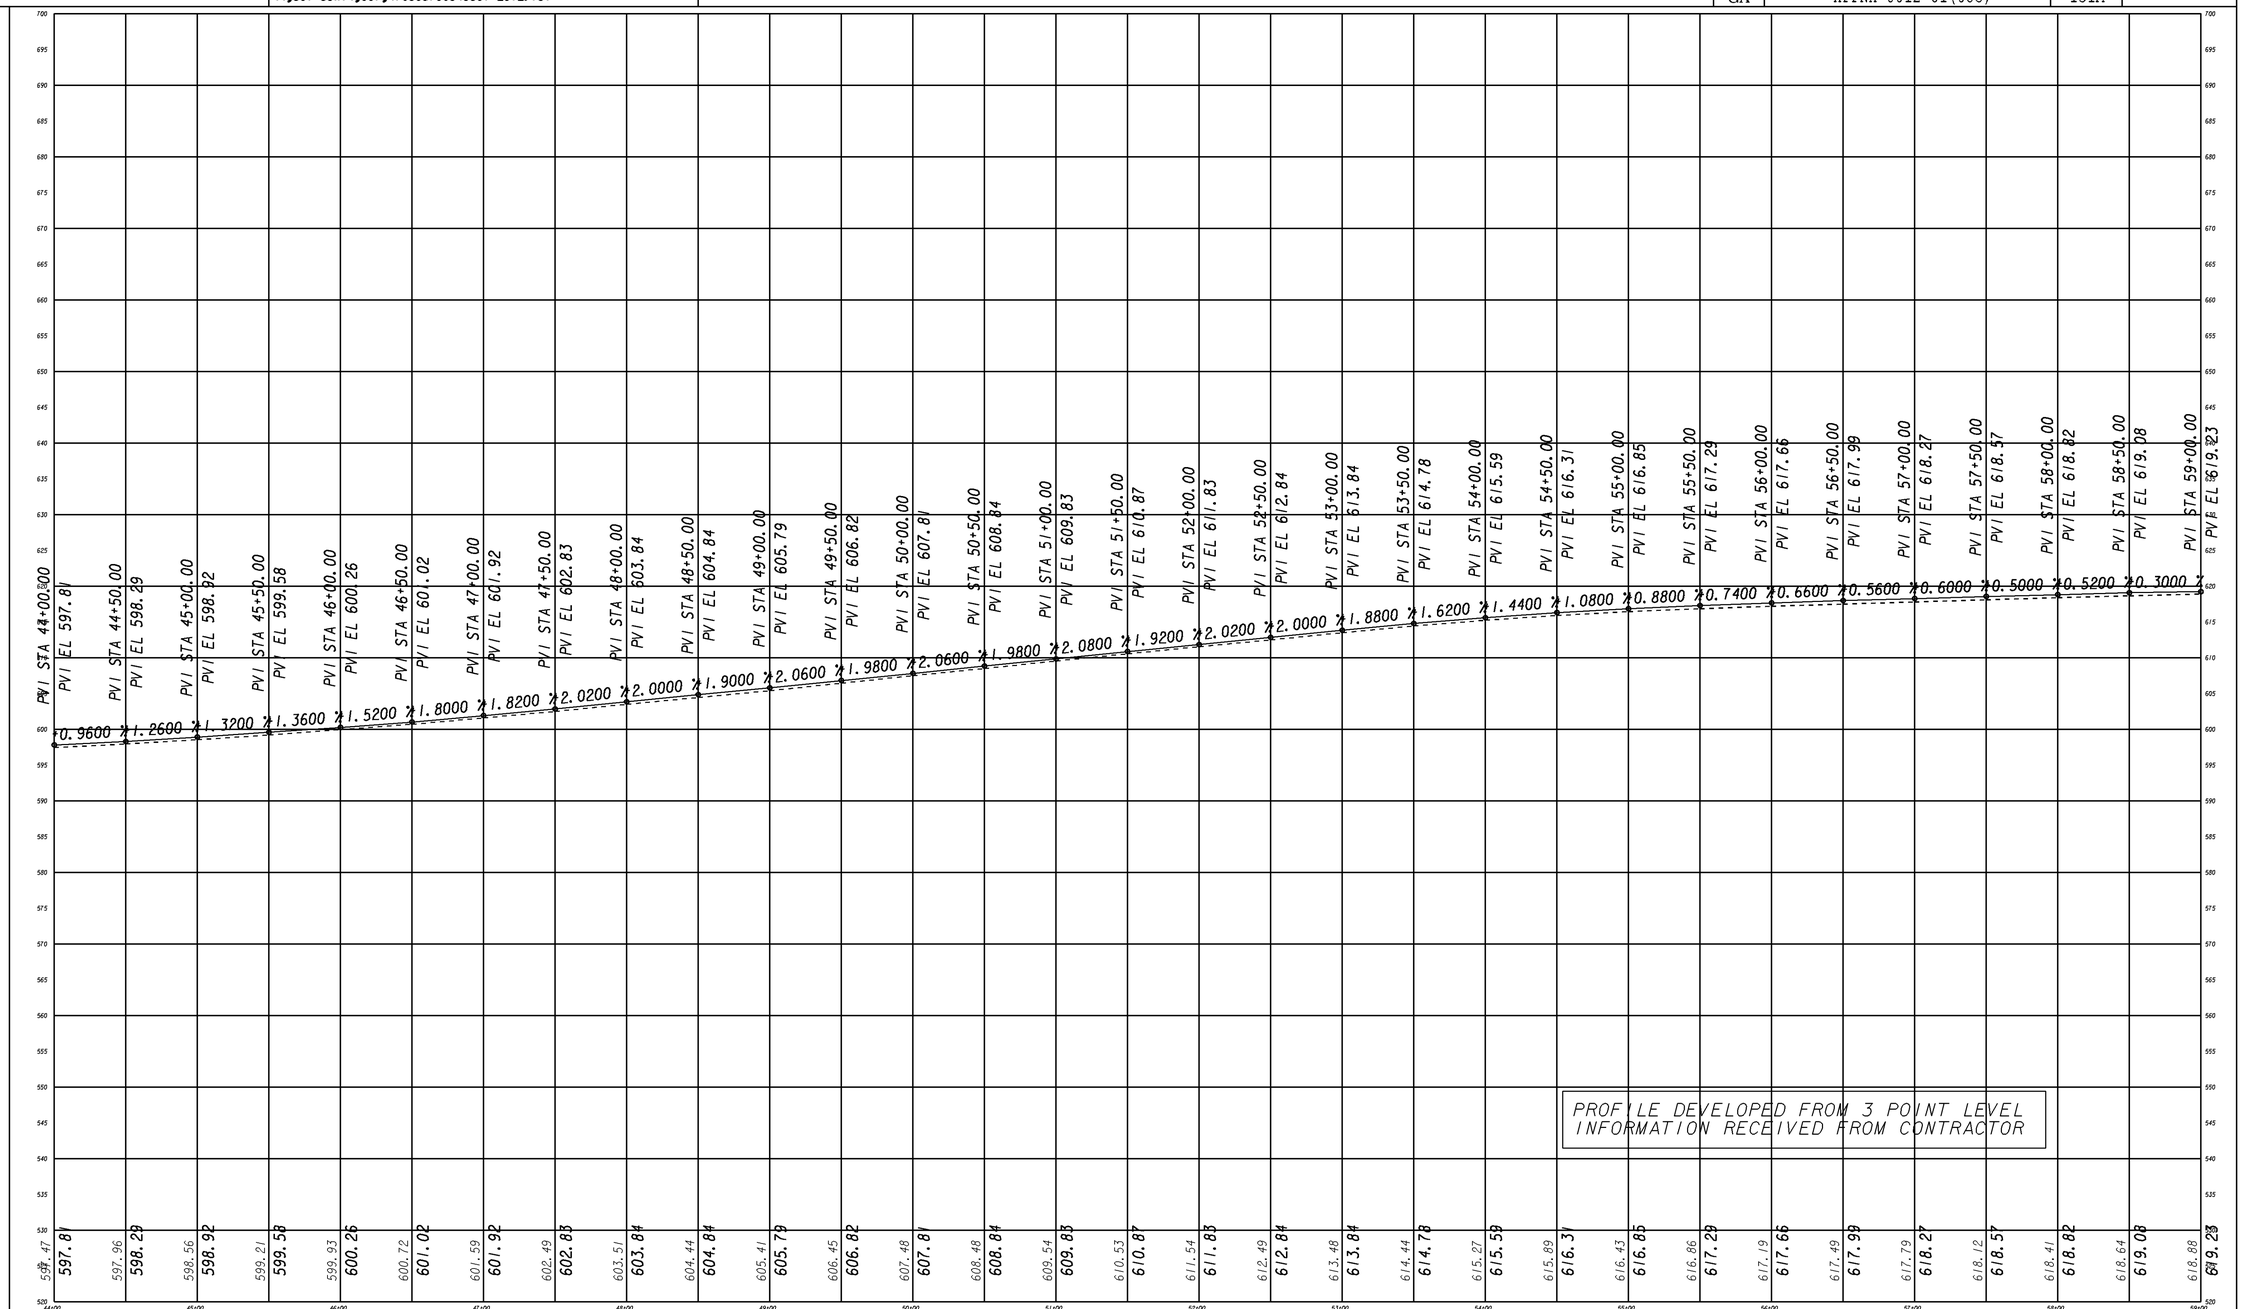

3/1/2007 GRIEDG

GEORGIA
DEPARTMENT OF TRANSPORTATION

REVISION DATES		
5-6-15		

STATE OF GEORGIA
DEPARTMENT OF TRANSPORTATION
OFFICE: ROADWAY DESIGN

CROSSROAD PROFILE

STATE ROUTE 20
WEST ROME BYPASS
FLOYD COUNTY

DRAWING No. 16-014A

ADDED TO THE PLANS USE ON CONSTRUCTION