STATE	PROJECT NUMBER	SHEET NO.	TOTAL SHEETS
GA.	HPPNH-0012-01(085)	602K	

REVISION DATES
5-6-15

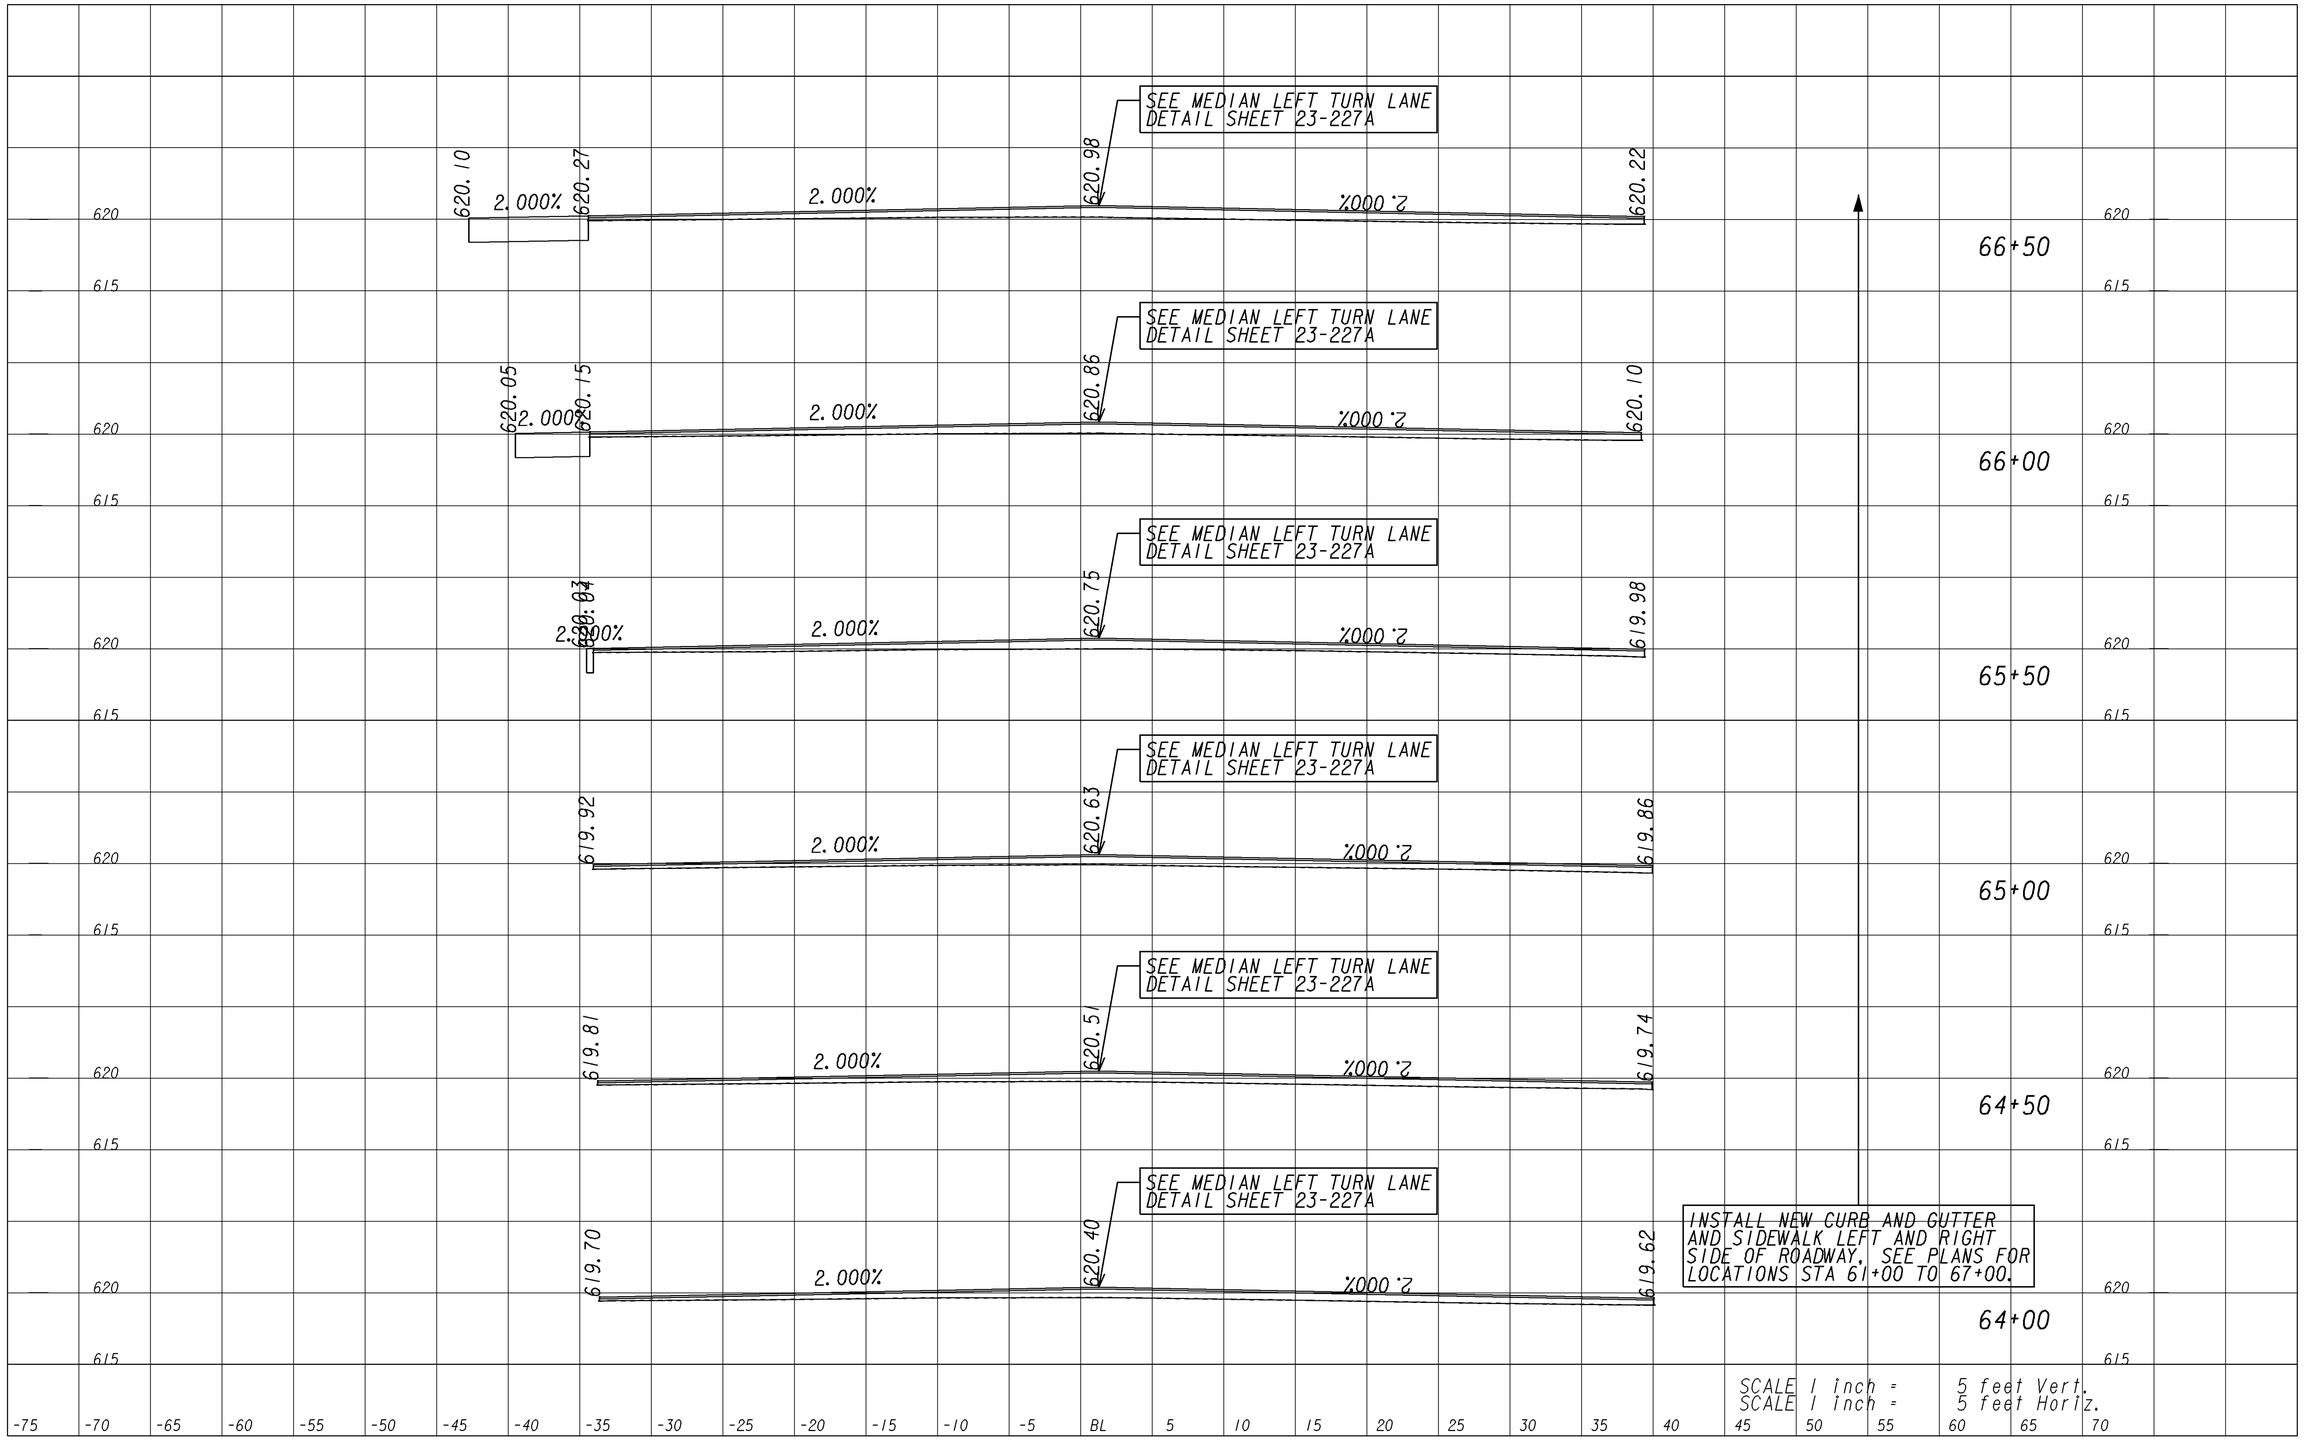

ADDED TO THE PLANS USE ON CONSTRUCTION

STATE OF GEORGIA
DEPARTMENT OF TRANSPORTATION
OFFICE OF DESIGN

CROSS SECTIONS
WEST ROME BYPASS - SR 20

DRAWING No.
23.227K

5/6/2015
X:\621660\U0C revision 3-16-15\Revised profile 4-20-15\KC104B2XS.DGN