STATE	PROJECT NUMBER	SHEET NO.	TOTAL SHEETS
GA.	EDS - 27(112)	1	18

Q·70

LOCATION SKETCH

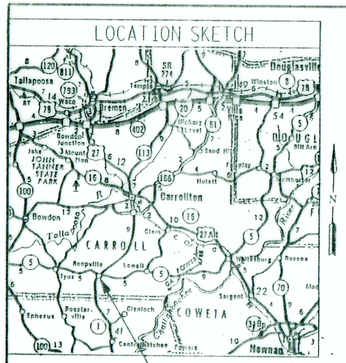

DEPARTMENT OF TRANSPORTATION
STATE OF GEORGIA

RIGHT OF WAY OF PROPOSED
ROOPVILLE BYPASS - CARROLL COUNTY

PARTIAL LIMITED ACCESS

FEDERAL ROUTE # 27
STATE ROUTE # 1

EDS - 27(112)
P.I. NO. 621780

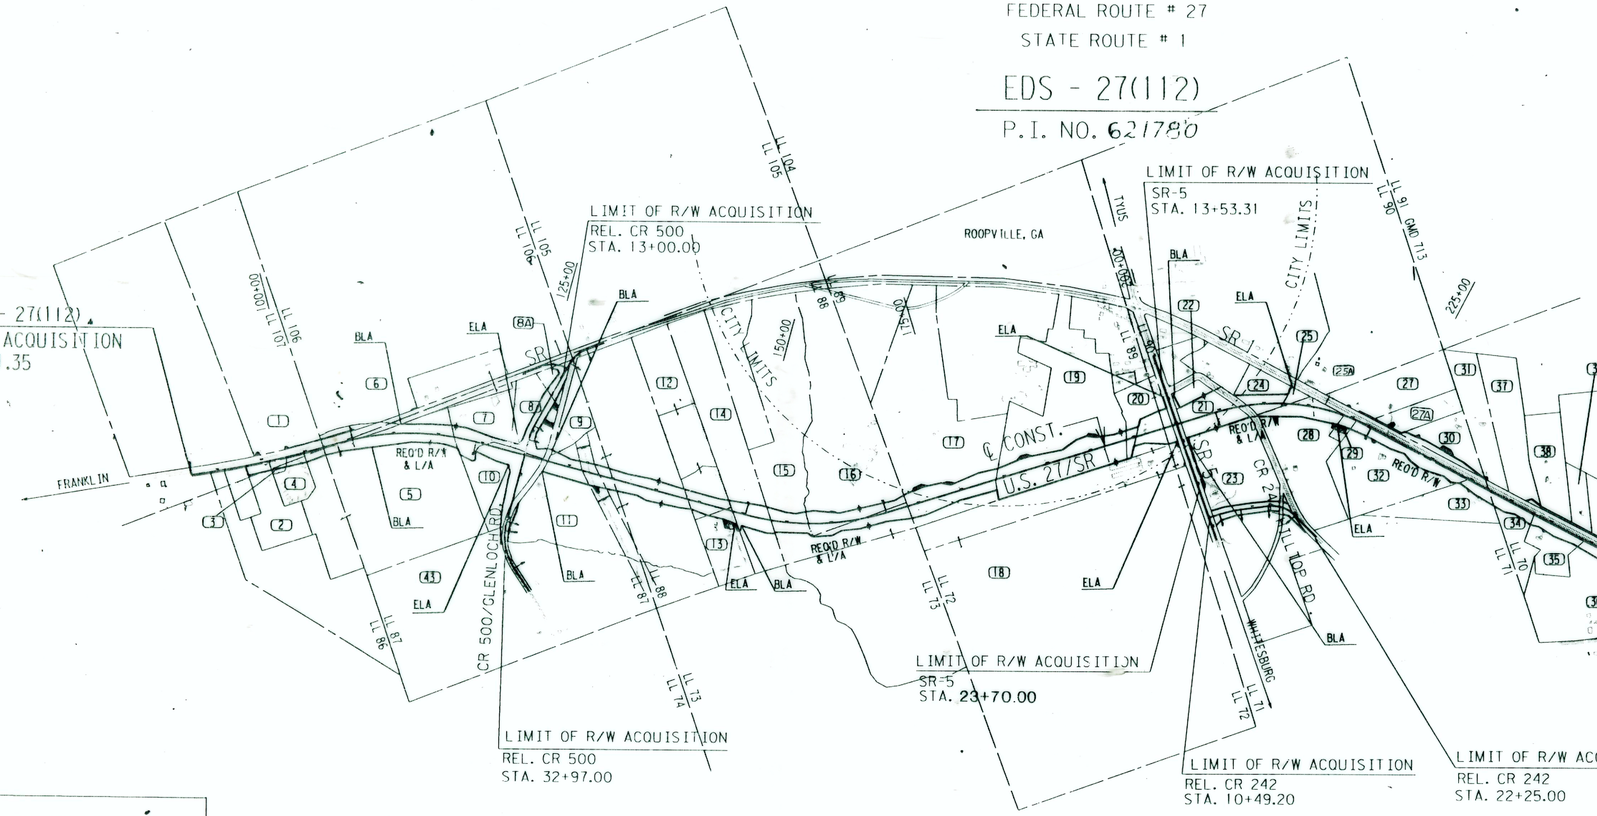

CONVENTIONAL SIGNS

- STATE, COUNTY, OR LAND LOT LINE
- CITY LIMIT LINE
- PROPERTY LINE
- SURVEY OR BASE LINE
- RIGHT OF WAY LINE
  - EXISTING
  - REQUIRED
  - LIMIT OF ACCESS
  - R/W & LIMIT OF ACCESS
  - R/W MARKERS
- FENCE
- RAILROADS
- POWER LINE
- TELEPHONE LINE
- POWER POLES
- TELEPHONE OR TELEGRAPH POLES

THIS PROJECT IS DESIGNATED AS A STATE AID PROJECT.

EDS - 27(112)
CARROLL COUNTY

NOTE:
ALL WORK TO BE DONE IN ACCORDANCE WITH THE STANDARD SPECIFICATIONS OF THE DEPARTMENT OF TRANSPORTATION OF GEORGIA, CURRENT EDITION AS APPROVED BY FEDERAL HIGHWAY ADMINISTRATION.

LAND DISTRICT NO. 7

SCALE IN FEET
0 800' 1600' 2400'

LENGTH OF RIGHT OF WAY	THIS PROJECT LOCATED 100% IN CARROLL CO.
	MILES
NET LENGTH OF RIGHT OF WAY	3.2853
NET LENGTH OF EXCEPTIONS	0.0000
GROSS LENGTH OF RIGHT OF WAY	3.2853

THIS PROJECT LOCATED 100% IN CONGRESSIONAL DISTRICT 7

R/W PLANS PREPARED BY :
POST, BUCKLEY, SCHUH AND JERNIGAN, INC.

APPROVED: Donald E Welch
DON WELCH - STATE HIGHWAY RIGHT OF WAY ENGINEER
DATE: 13 September 1993

R/W PLANS PREPARED UNDER THE SUPERVISION OF
HANK ASHMORE TE IV
OFFICE OF ROAD AND AIRPORT DESIGN

8-1-96 SHEET 10
6-27-96 SHT 12,13
10-26-95 SHT. 10+11

DATE : 09-02-93

STATE HIGHWAY ENGINEER

	7-13-94 SHT. 16
PLANS COMPLETED	9-6-94 SHT. 3
REVISIONS	3-15-95 SHT 11
9-14-93 SHT. 6,7	12-1-95 SHT 12,13,17,18
10-1-93 SHT. 6,7,8,11	
12-02-93 SHT. 4,5,8,9,15,17,18	
12-17-93 SHT. 9,18	4-26-95 SHT 12
2-21-94 SHT. 4-1	5-26-95 SHT 4
2-23-94 SHT. 1,11,15	5-31-95 SHT 4,5
3-16-94 SHT. 1,2,3,10	9-14-95 Sht 10&11
4-26-94 SHT. 2,3	9-21-95 Sht. 10
6-21-94 SHT. 3,6,11,18	10-25-95 Shts 6,7&11

02-SEP-1993
/opt/2716891/rowcover.dgn

Q·70