COUNTY	PROJECT NUMBER	SHEET NO.	TOTAL SHEETS
CARROLL	NH000-0017-01(022)	185	333

DETAILS & CLEARANCE DIAGRAM FOR OVERHEAD SIGNS

STA 63+30, RAMP C

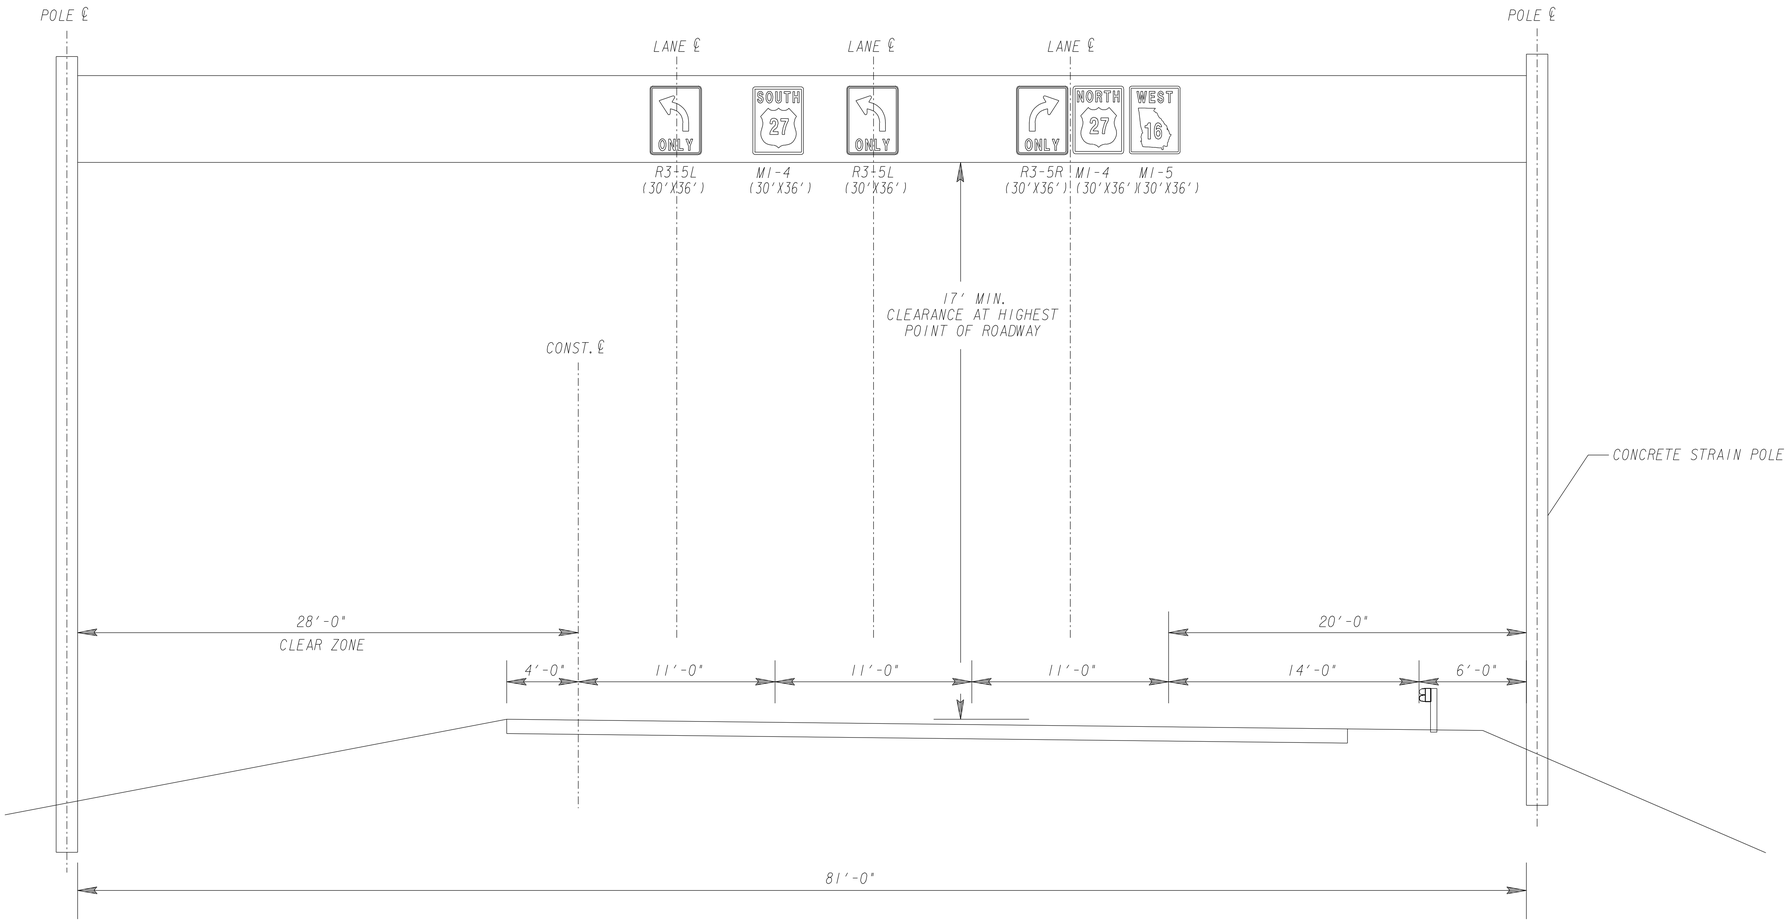

AECOM

NOT TO SCALE

REVISION DATES		

STATE OF GEORGIA
DEPARTMENT OF TRANSPORTATION

OFFICE: PROGRAM DELIVERY

SIGNING AND MARKING PLANS

CLEARANCE DIAGRAM (RAMP C)

SR1/US 27 @ SR166
INTERCHANGE RECONSTRUCTION
PI NO: 621990

DRAWING No.
26-11