COUNTY	PROJECT NUMBER	SHEET NO.	TOTAL SHEETS
CARROLL	NH000-0017-01(022)	306	333

PHASE 2B

- ALL BMPS FROM PHASES 1&2A TO REMAIN IN PLACE AND ADJUST AS NECESSARY.
- INSTALL BMPS AS SHOWN ON PLANS.
- ALL BMPS ARE TO REMAIN IN PLACE UNTIL FULL VEGETATION HAS BEEN ESTABLISHED OR THE SITE EROSION CONTROL INSPECTOR HAS GIVEN APPROVAL FOR THE REMOVAL OF BMPS.

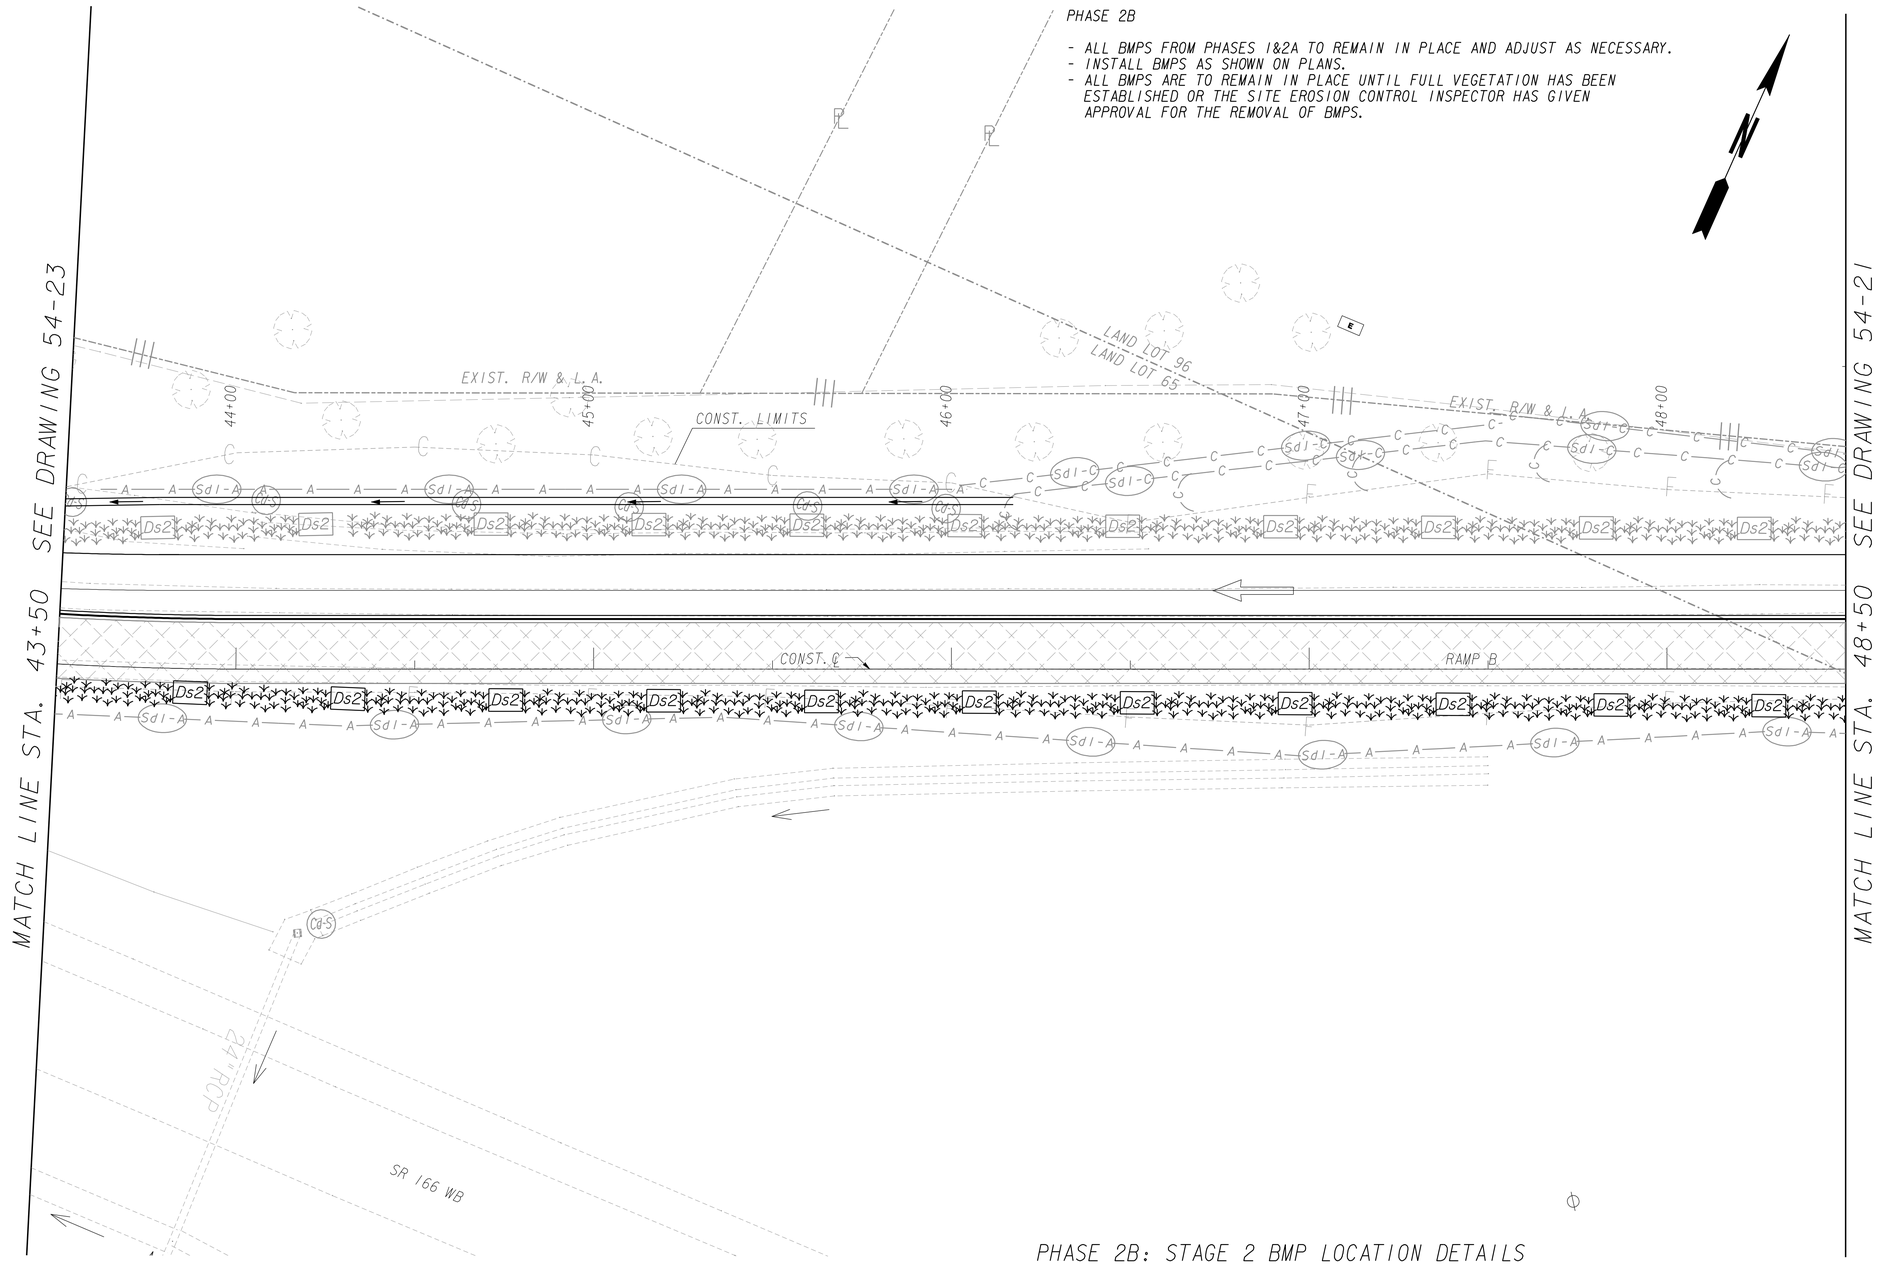

PHASE 2B: STAGE 2 BMP LOCATION DETAILS

PROPERTY AND EXISTING R/W LINE
REQUIRED R/W LINE
CONSTRUCTION LIMITS
EASEMENT FOR CONSTR & MAINTENANCE OF SLOPES
EASEMENT FOR CONSTR OF SLOPES
EASEMENT FOR CONSTR OF DRIVES

BEGIN LIMIT OF ACCESS.....BLA
END LIMIT OF ACCESS.....ELA
LIMIT OF ACCESS
R/W AND LIMIT OF ACCESS
EXISTING R/W LINE

AECOM

SCALE IN FEET
0 20 40 80

REVISION DATES	REQUESTED BY

STATE OF GEORGIA
DEPARTMENT OF TRANSPORTATION

OFFICE: PROGRAM DELIVERY

BMP LOCATION DETAILS

RAMP B STA. 43+50 TO STA. 48+50

SR1/US 27 @ SR166
INTERCHANGE RECONSTRUCTION
PI NO: 621990

DRAWING No. 54-24