COUNTY	PROJECT NUMBER	SHEET NO.	TOTAL SHEETS
CARROLL	NH000-0017-01(022)	315	333

PHASE 3

- ALL BMPS TO REMAIN IN PLACE UNTIL FULL VEGETATION HAS BEEN ESTABLISHED.

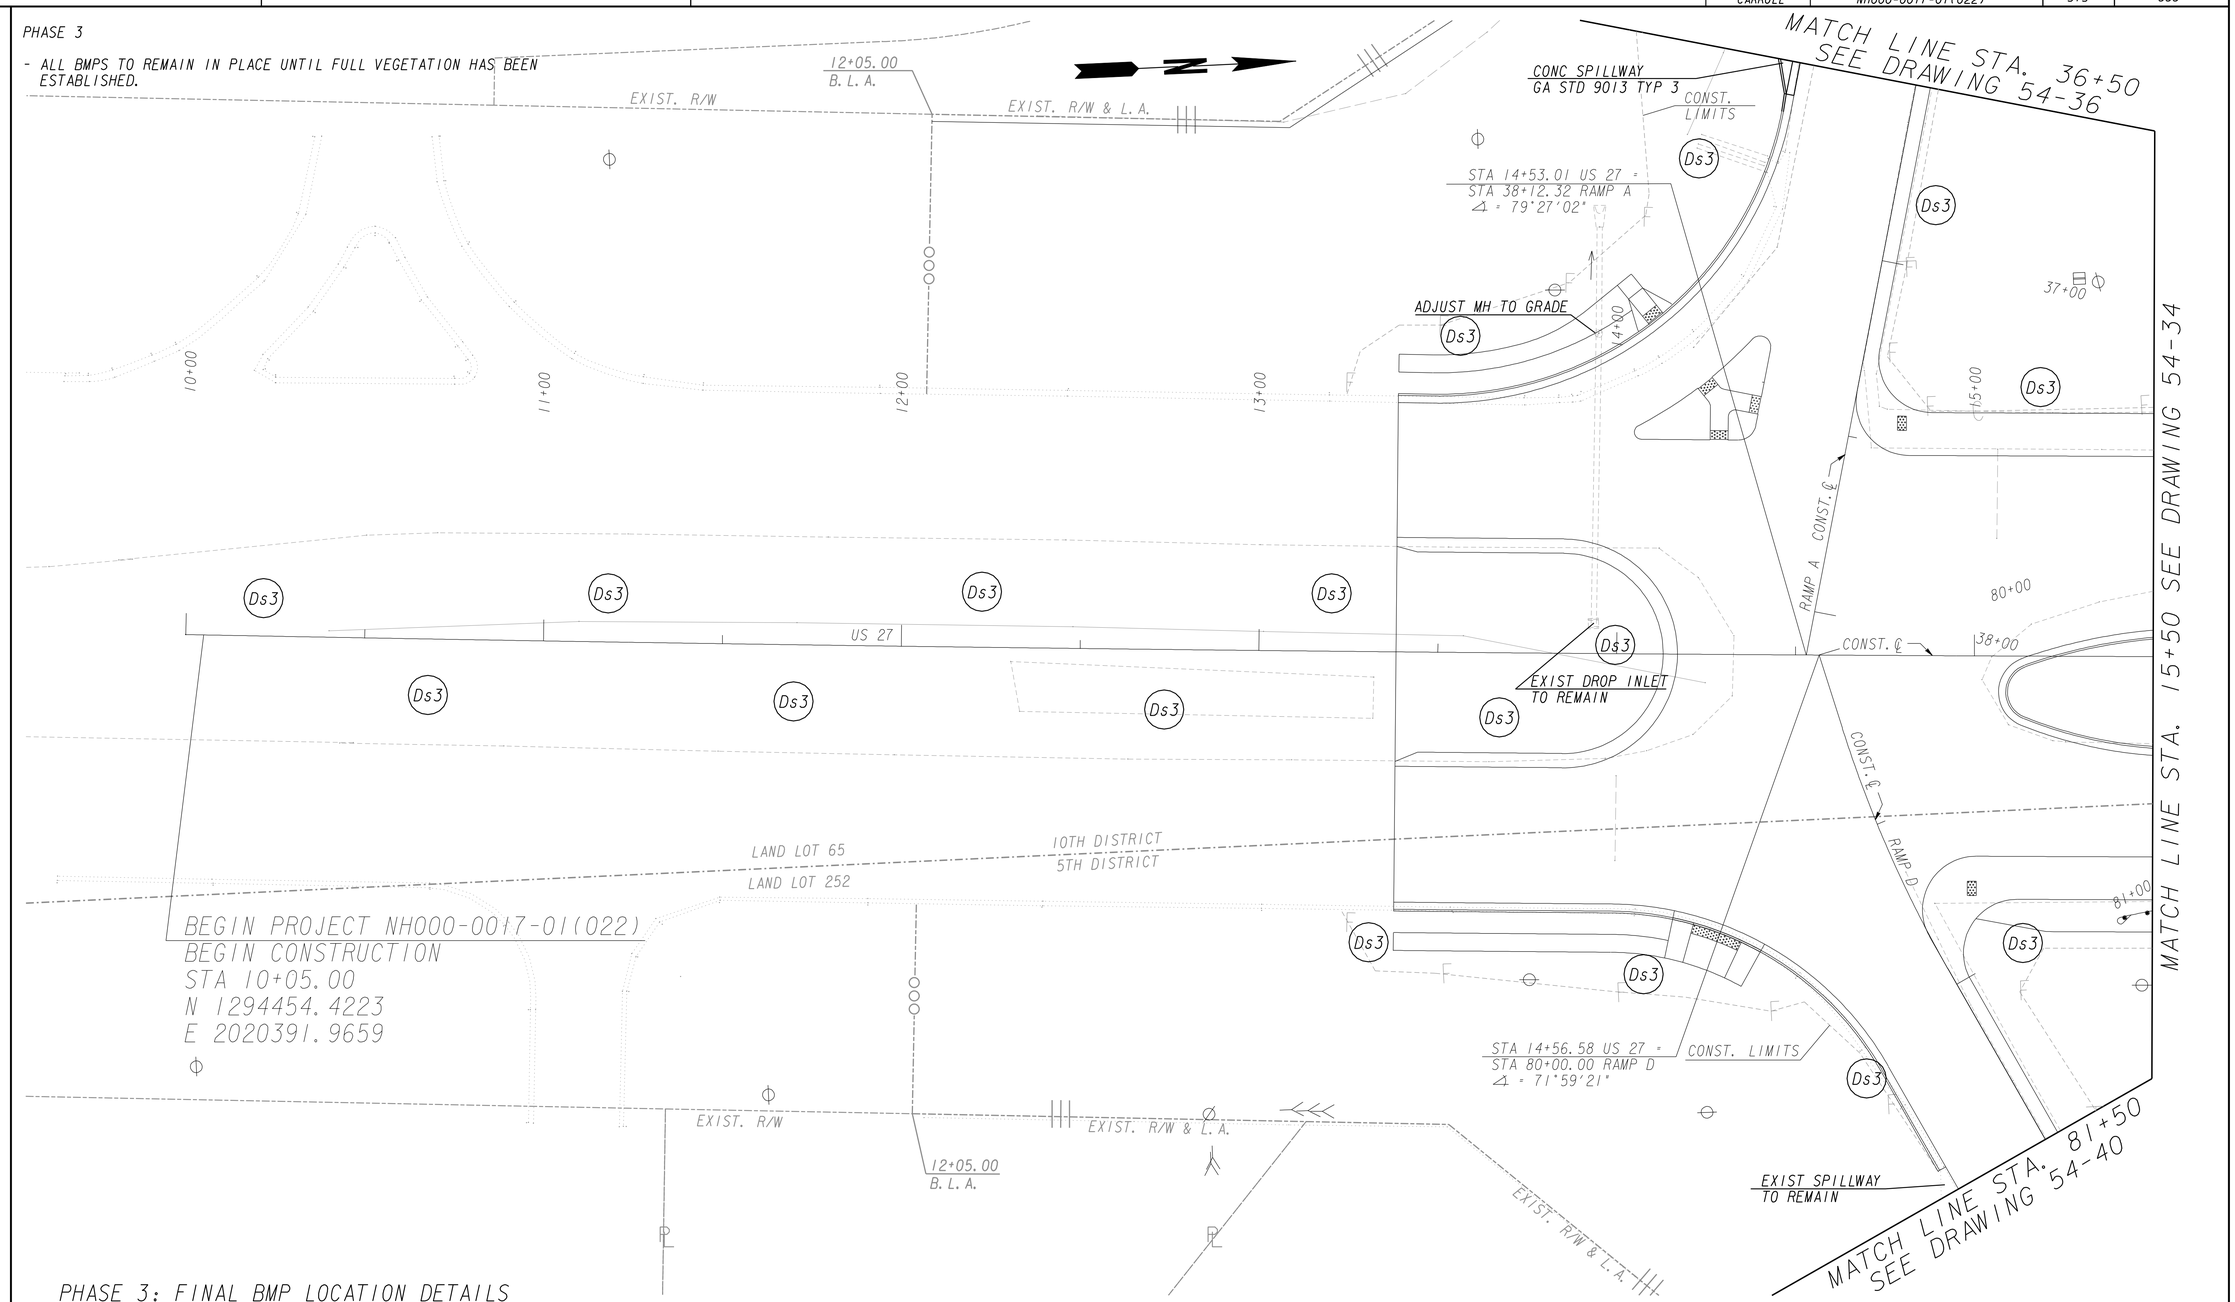

PHASE 3: FINAL BMP LOCATION DETAILS

PROPERTY AND EXISTING R/W LINE
REQUIRED R/W LINE
CONSTRUCTION LIMITS — C — F —
EASEMENT FOR CONSTR & MAINTENANCE OF SLOPES
EASEMENT FOR CONSTR OF SLOPES
EASEMENT FOR CONSTR OF DRIVES

BEGIN LIMIT OF ACCESS.....BLA
END LIMIT OF ACCESS.....ELA
LIMIT OF ACCESS
R/W AND LIMIT OF ACCESS
EXISTING R/W LINE

AECOM

SCALE IN FEET
0 20 40 80

REVISION DATES	REQUESTED BY

STATE OF GEORGIA
DEPARTMENT OF TRANSPORTATION
OFFICE: PROGRAM DELIVERY

BMP LOCATION DETAILS
STA. 10+05 TO STA. 15+50

SR1/US 27 @ SR166
INTERCHANGE RECONSTRUCTION
PI NO: 621990

DRAWING No. 54-33