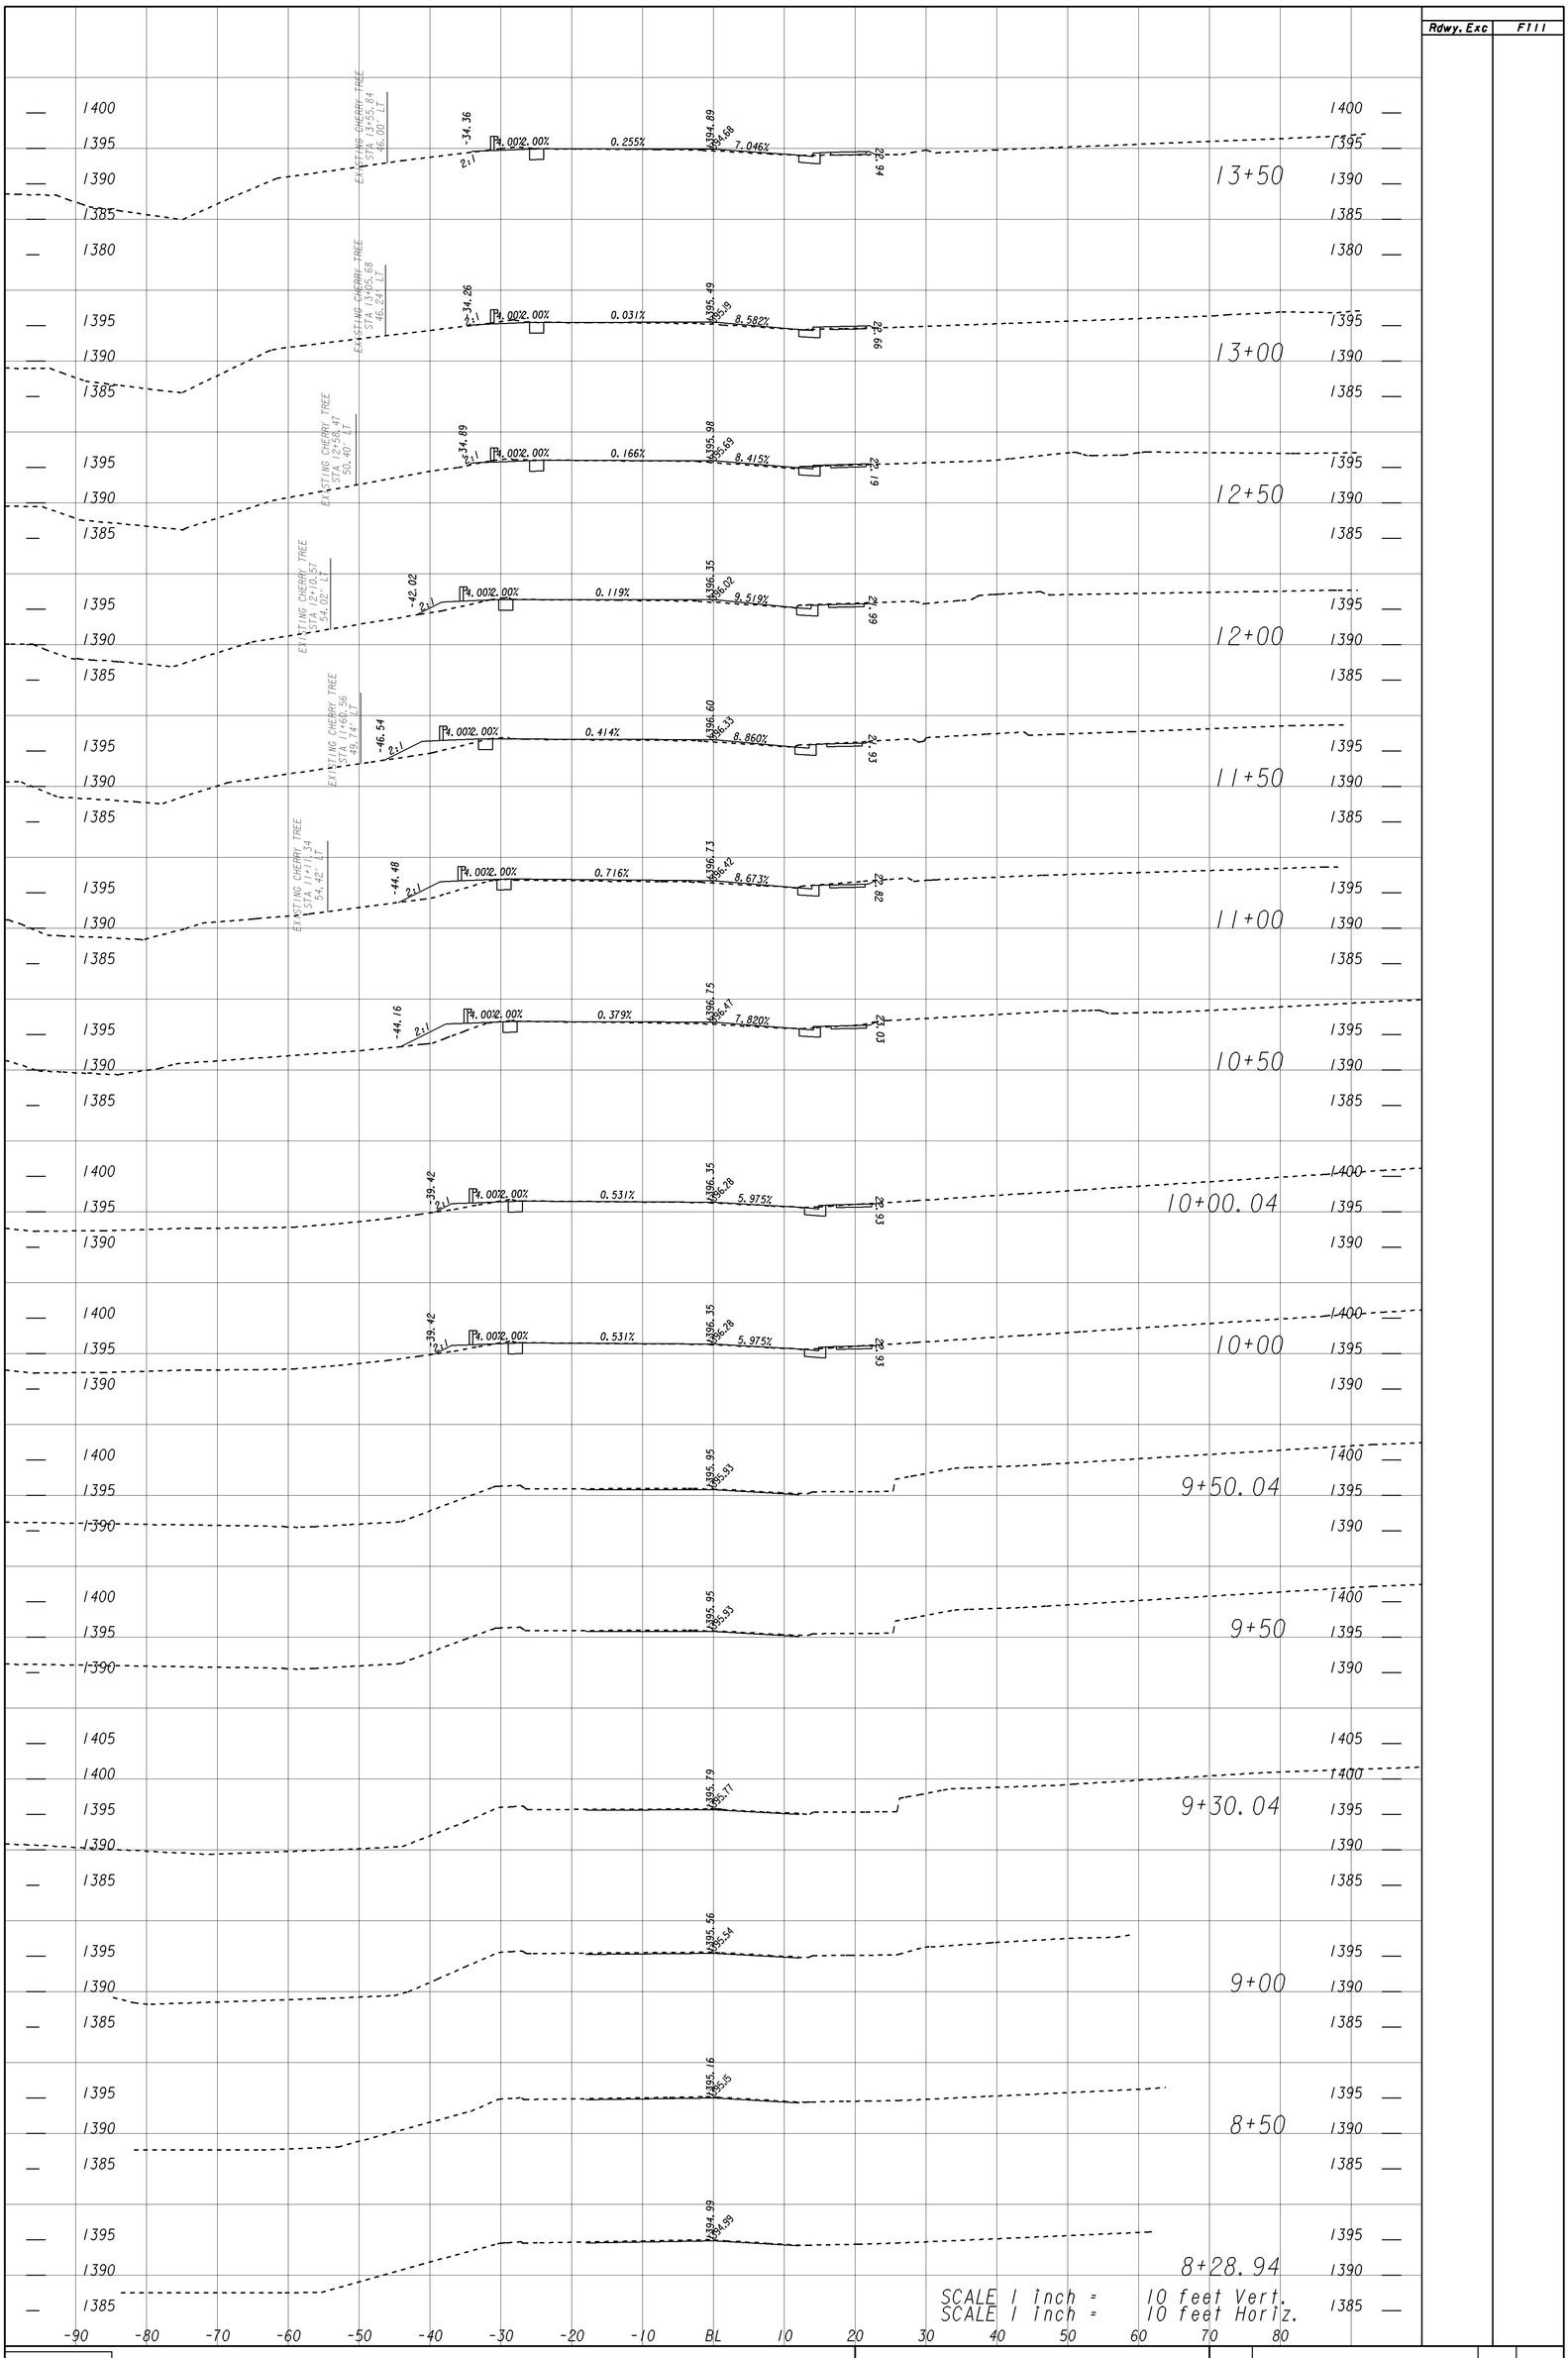

DRAWING NO.	CROSS SECTIONS	STATE	PROJECT NUMBER	SHEET NO.	TOTAL SHEETS
23–4	US78/SR8	GA.	STP00–2812–00(009)	50	169