VOID

3/18/2013 1:30:40 PM	Not a PRF	r:\631570 sr225 gordonco\dgn\631570s110.dgn(ON-19, 45-49, 60-62))	STATE	PROJECT NUMBER	SHEET NO.	TOTAL SHEETS
USER:VICKERYJ	C:\GDOT\GDOTROAD\tables\Gplotborder.tbl		GA	BHF00-0151-01(006)	43	244

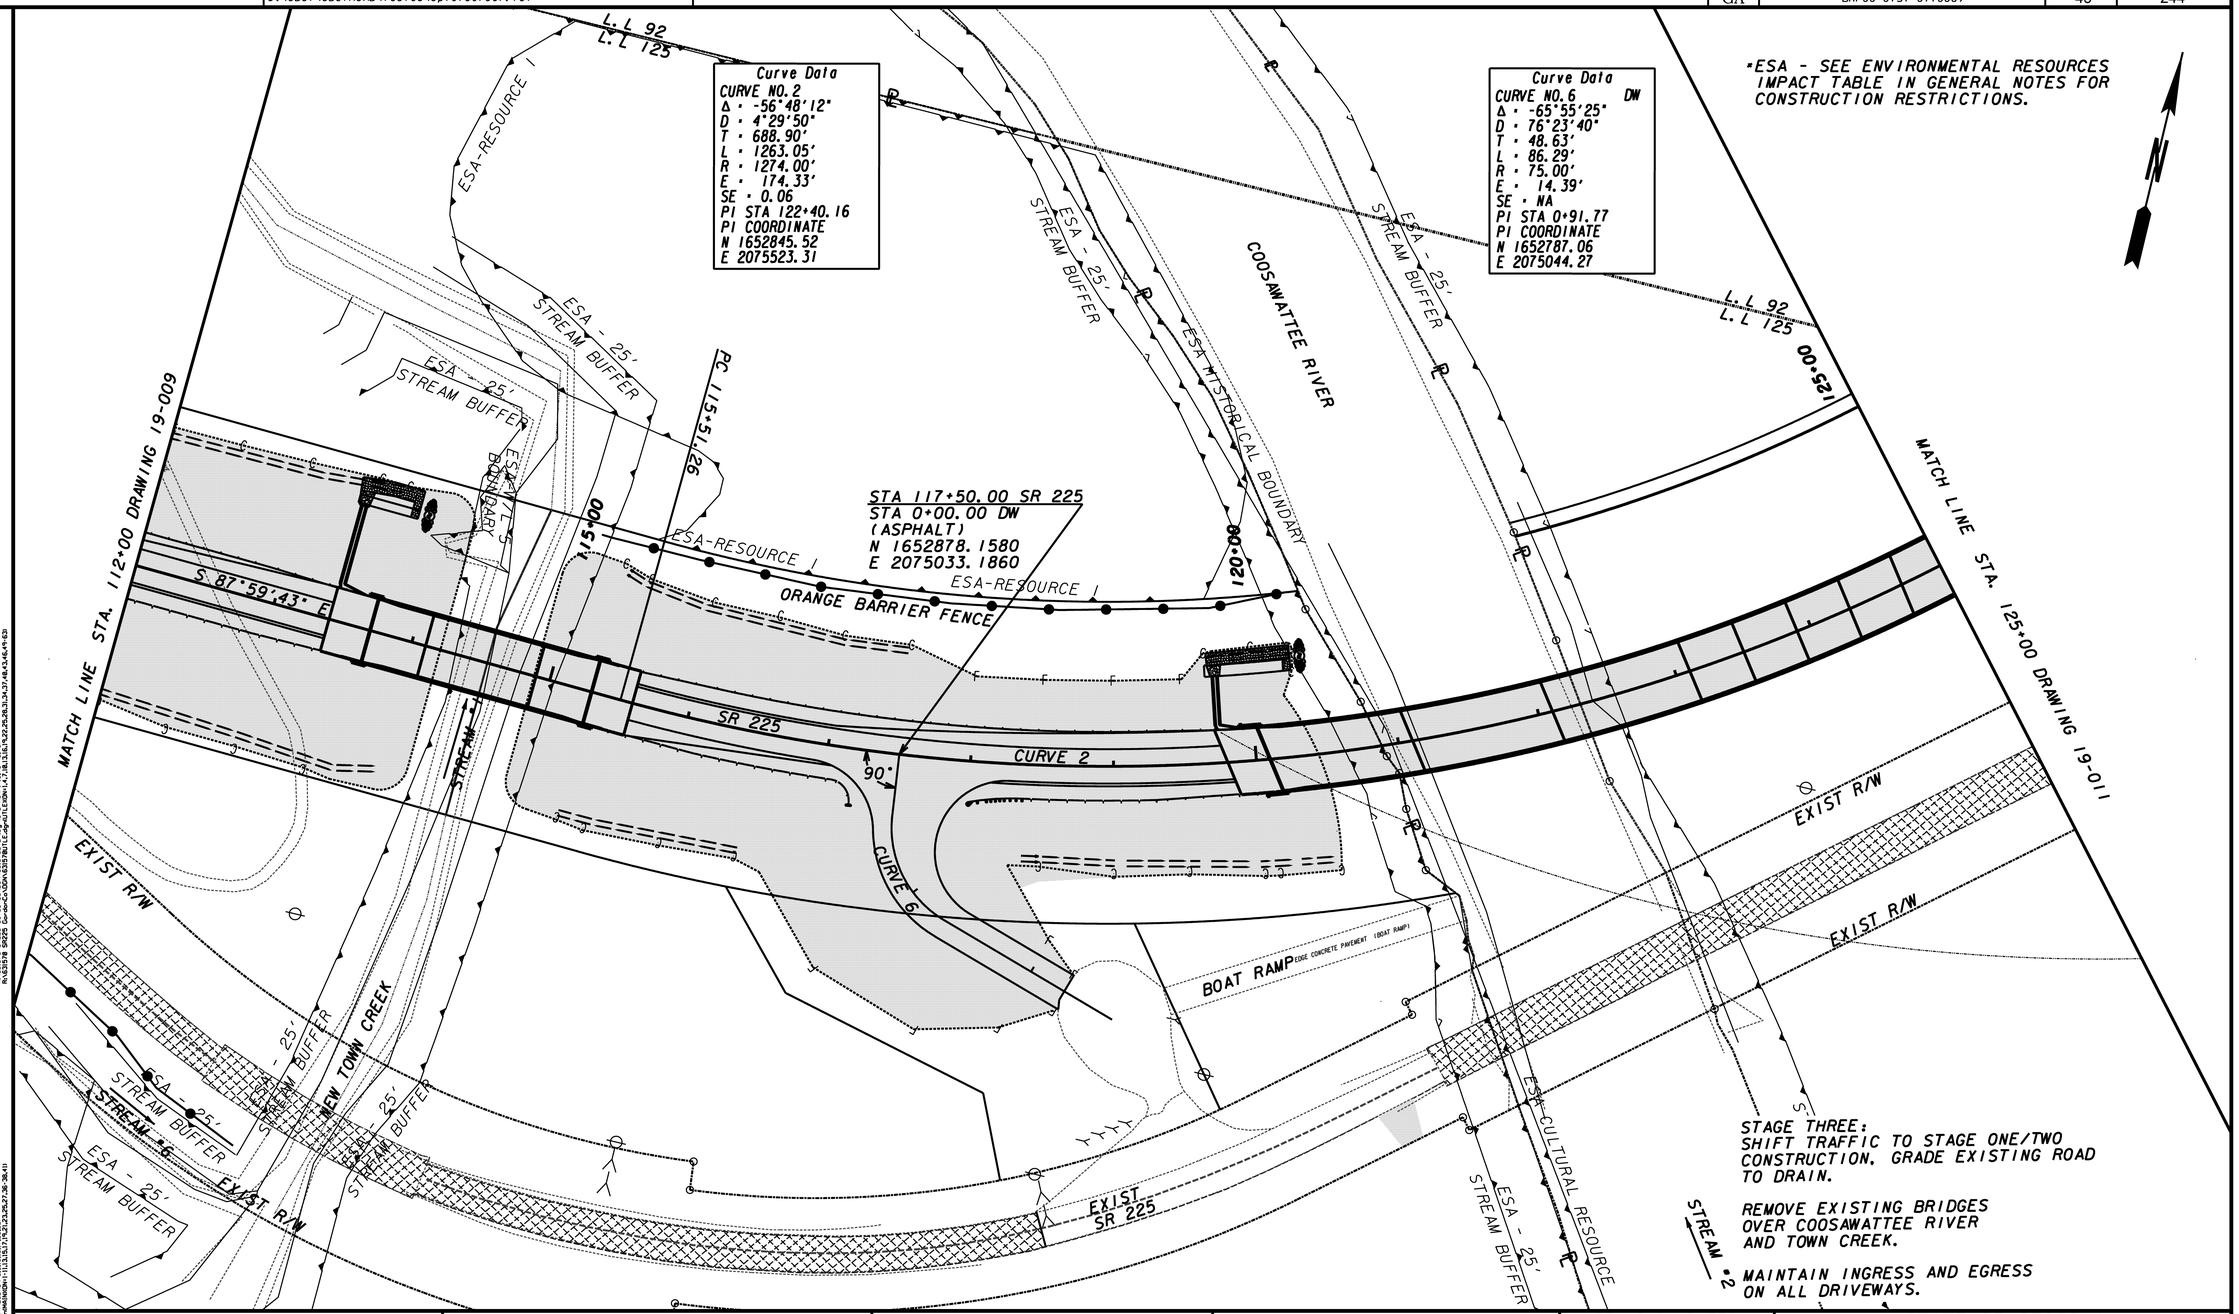

CURRENT STAGE CONSTRUCTION

PREVIOUS STAGE CONSTRUCTION

TRAFFIC FLOW

CDM Smith
listen. think. deliver.

SCALE IN FEET
0 50 100 200

REVISION DATES		

STATE OF GEORGIA
DEPARTMENT OF TRANSPORTATION
OFFICE: PROGRAM DELIVERY

CONSTRUCTION STAGING PLAN
STAGE 3

STATE ROUTE 225

DRAWING No. 19-010

3/1/2007 GPLN