VOID

| 2/19/2013 2:24:59 PM | Not a PRF | r:\631570 SR225 GordonCo\DGN\631570DM02.dgn(ON-1, 21, 42-50, 57-63)) | STATE | PROJECT NUMBER | SHEET NO. | TOTAL SHEETS |
|---|---|---|---|---|---|---|
| USER:VICKERYJ | C:\GDOT\GDOTROAD\tables\Gplotborder.tbl | | GA | BHF00-0151-01(006) | 48 | 244 |

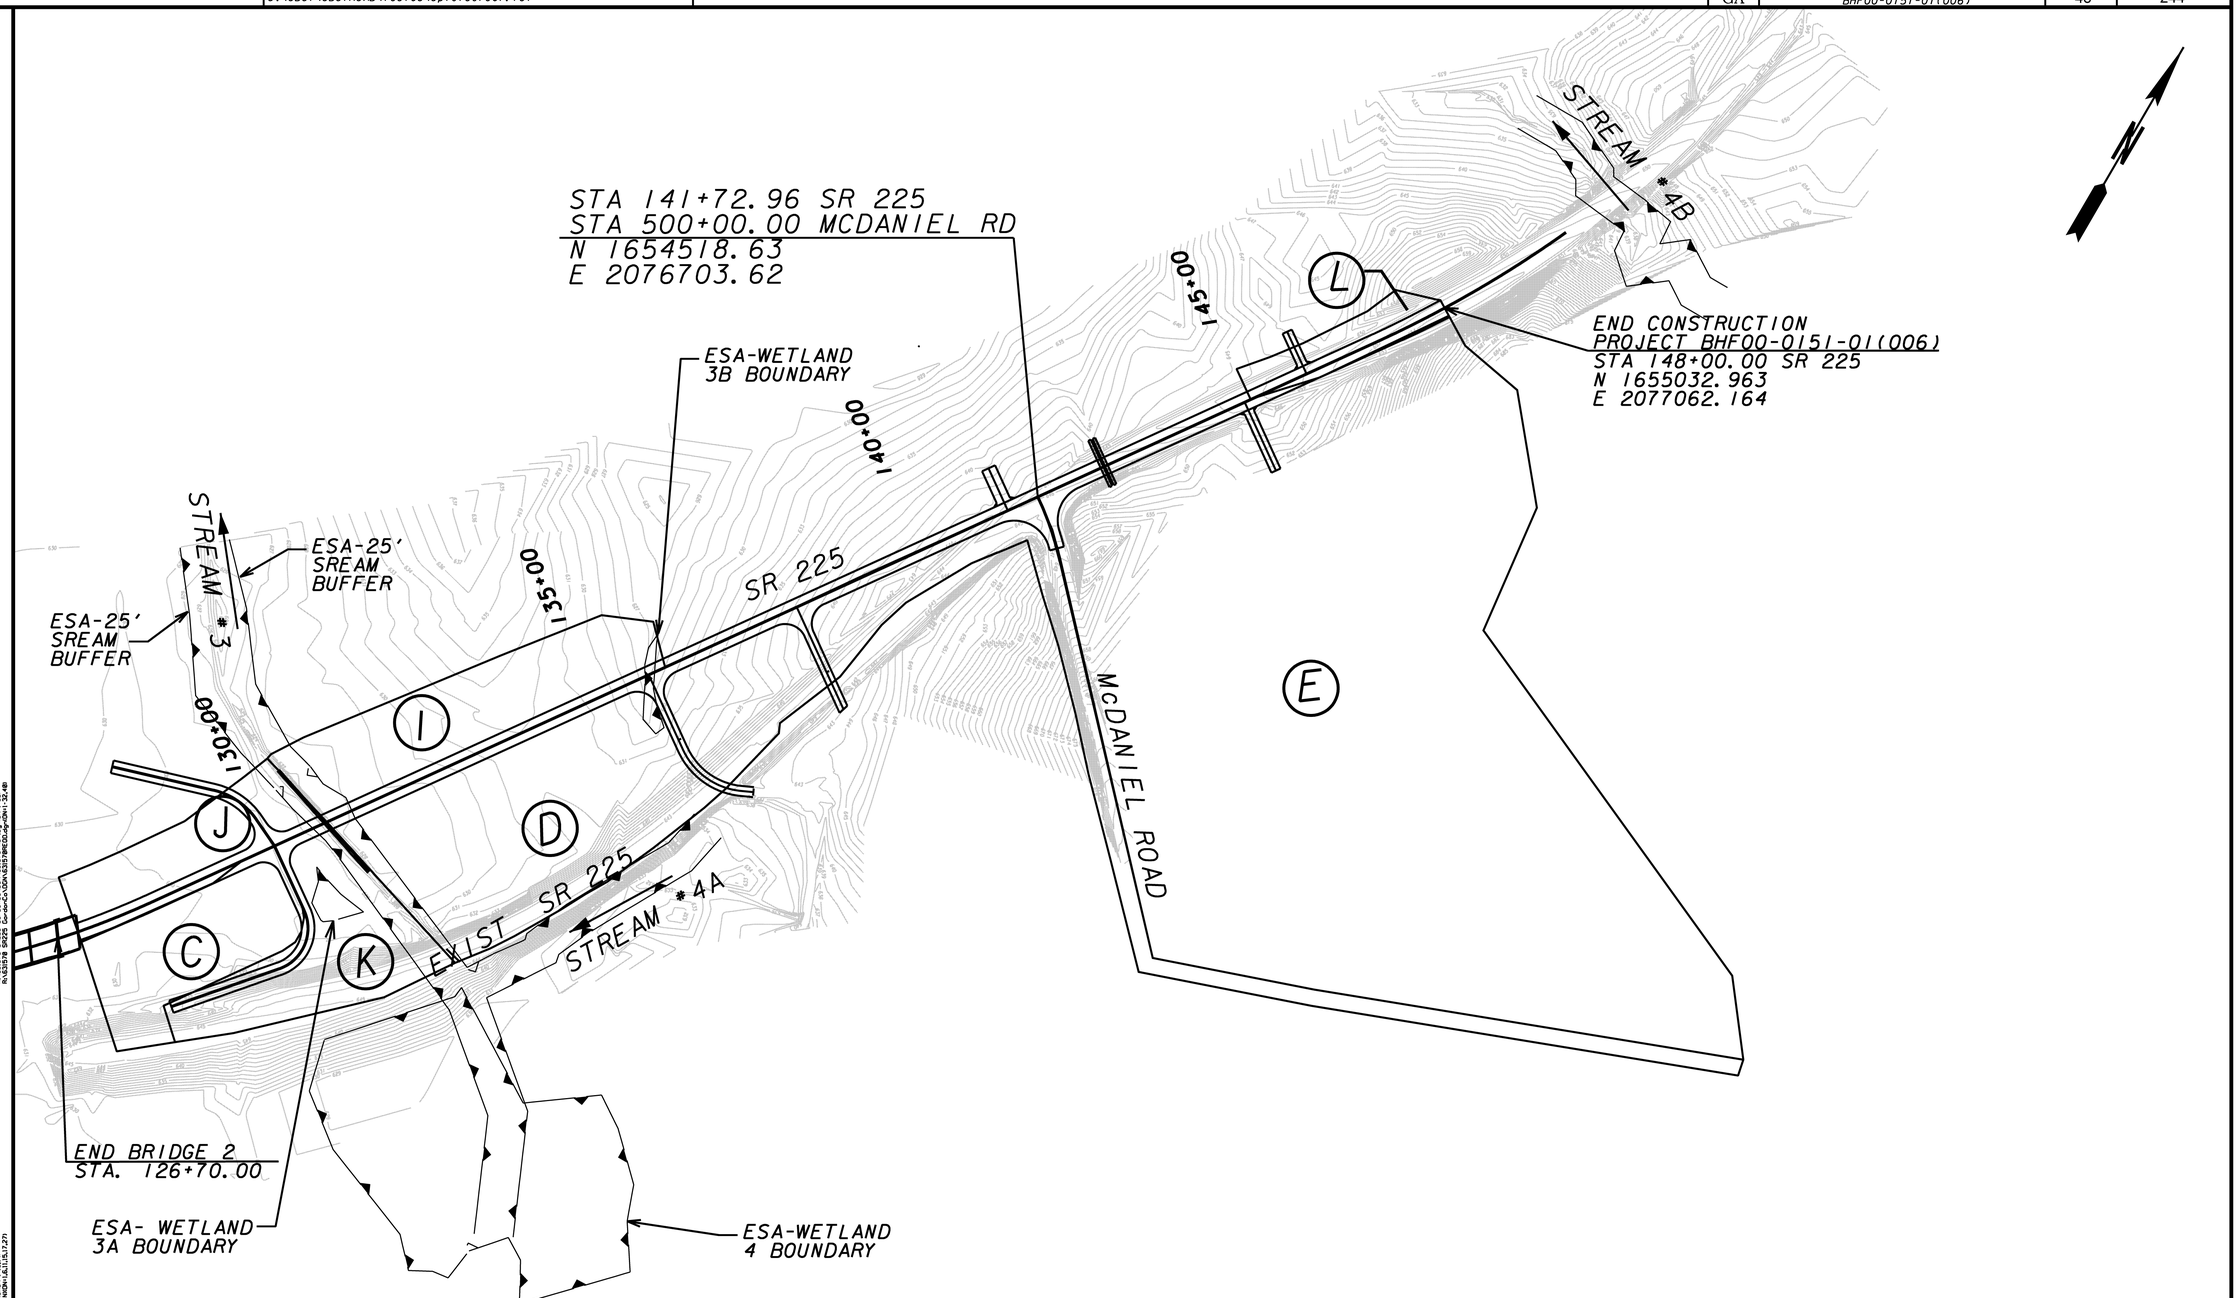


CDM Smith
listen. think. deliver.

GRESHAM SMITH AND PARTNERS

SCALE IN FEET
0 100 200 400

| REVISION DATES | | |
|---|---|---|
| | | |

STATE OF GEORGIA
DEPARTMENT OF TRANSPORTATION
OFFICE: PROGRAM DELIVERY

**DRAINAGE AREA MAP**

STATE ROUTE 225
PROJECT: BHF00-0151-01(006)
COUNTY: GORDON

DRAWING No. 21-003

3/1/2007 GPLN