VOID

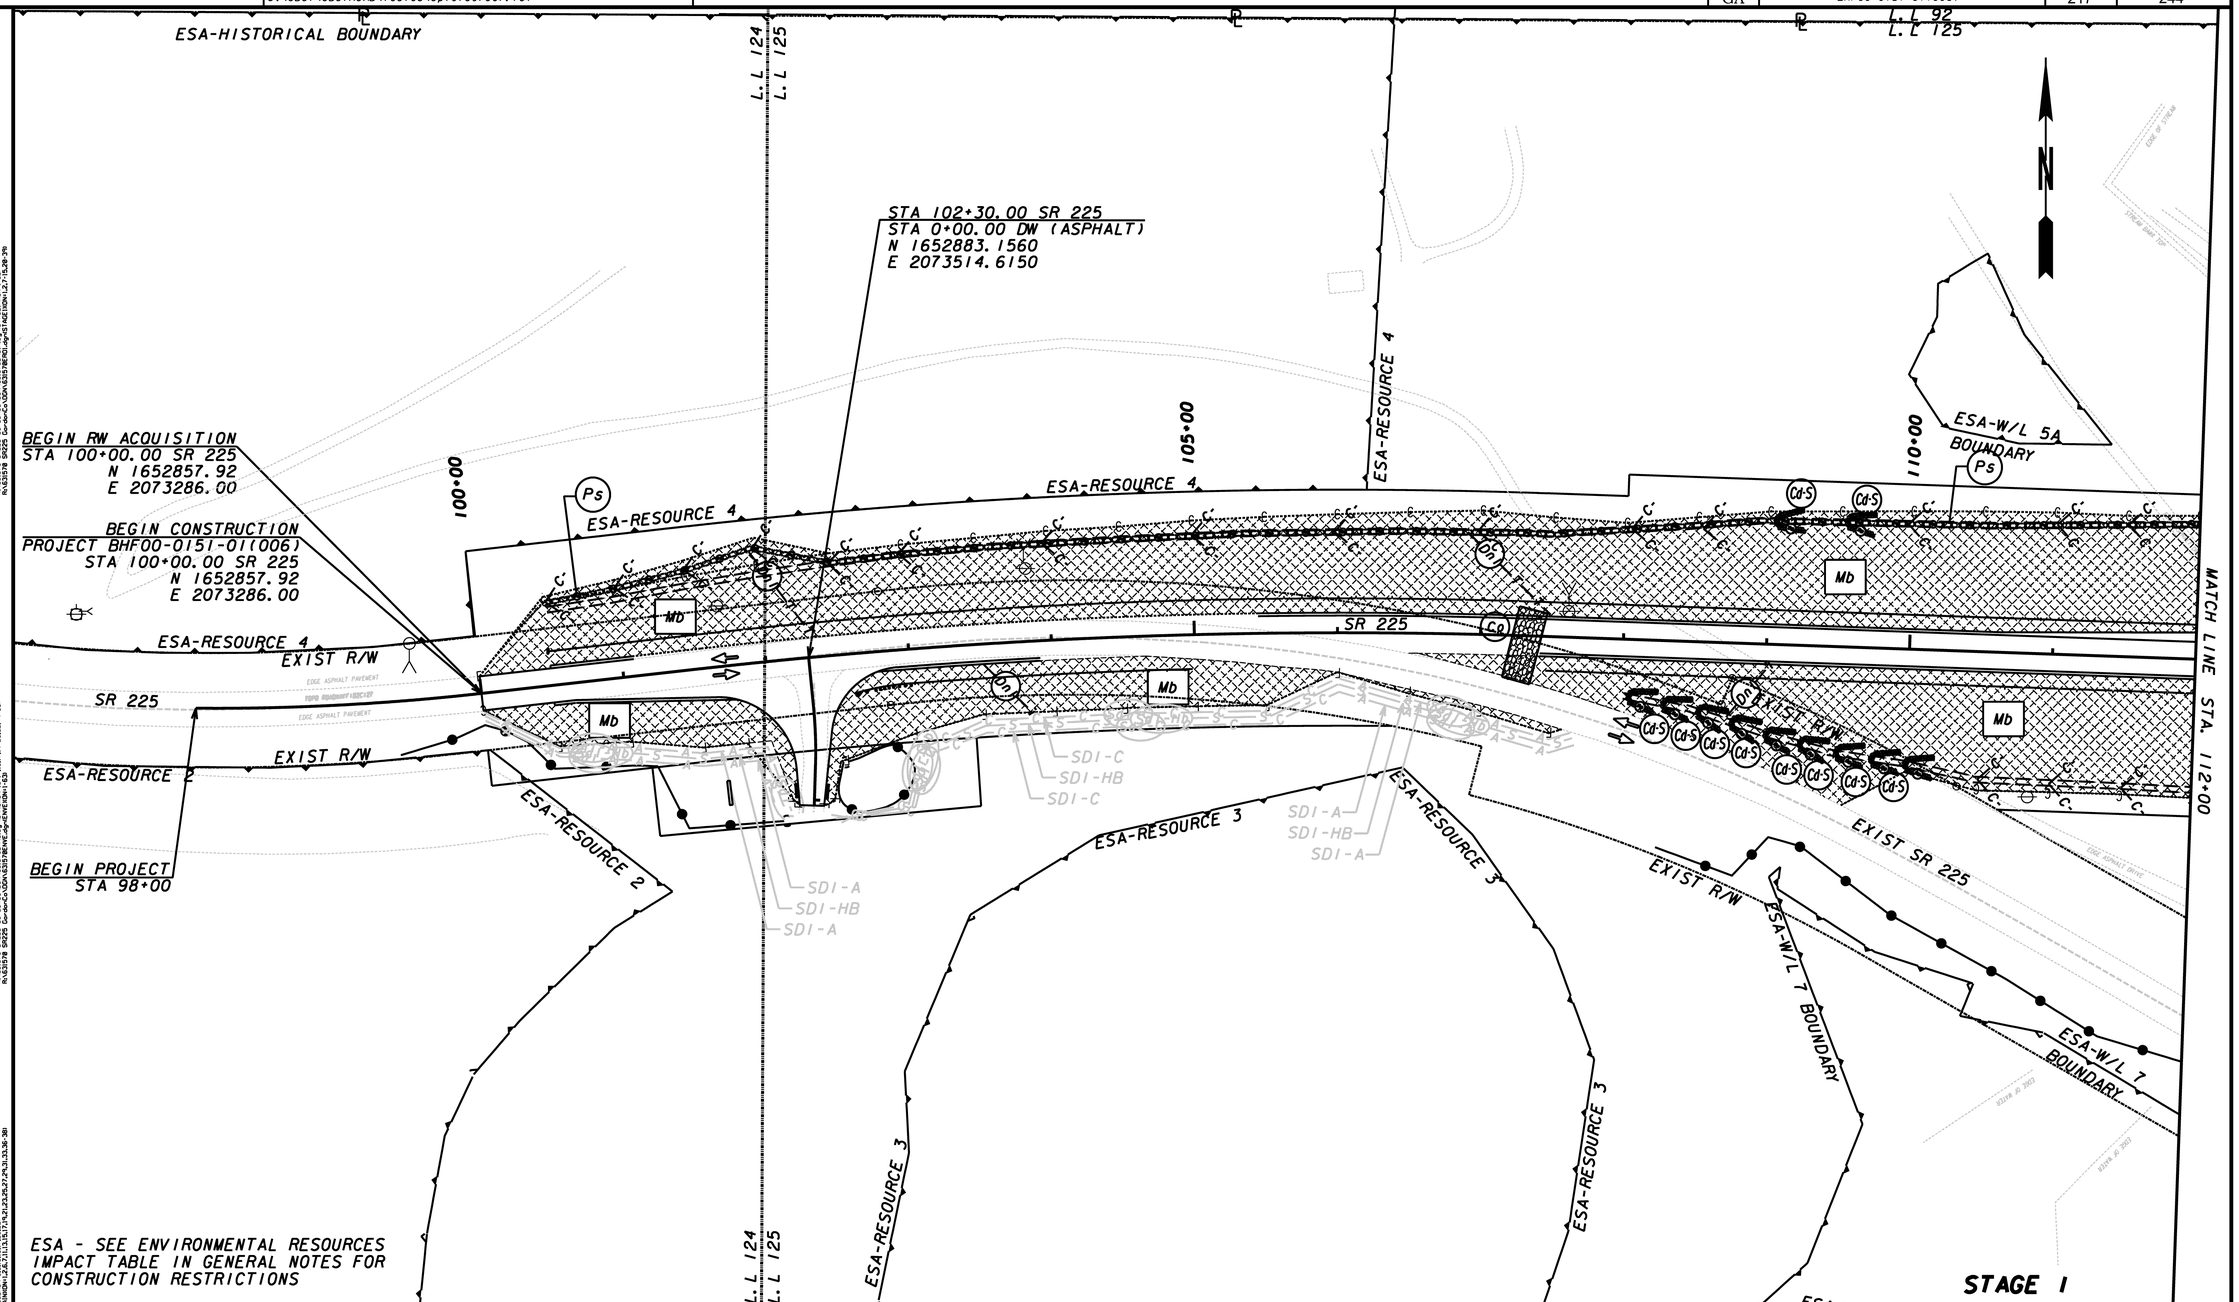

CDM Smith
listen. think. deliver.

GRESHAM SMITH AND PARTNERS

SCALE IN FEET
0 50 100 200

REVISION DATES		

STATE OF GEORGIA
DEPARTMENT OF TRANSPORTATION
OFFICE: PROGRAM DELIVERY

BMP LOCATION DETAILS

STATE ROUTE 225
PROJECT: BHF00-0151-01(006)
COUNTY: GORDON

DRAWING No. 54-005

3/1/2007 GPLN