VOID

3/18/2013 2:11:23 PM	Not a PRF	r:\631570 SR225 GordonCo\DGN\631570ER16.dgn(ON-1,45-49,51,54,60-62))	STATE	PROJECT NUMBER	SHEET NO.	TOTAL SHEETS
USER:VICKERYJ	C:\GDOT\GDOTROAD\tables\Gplotborder.tbl		GA	BHF00-0151-01(006)	228	244

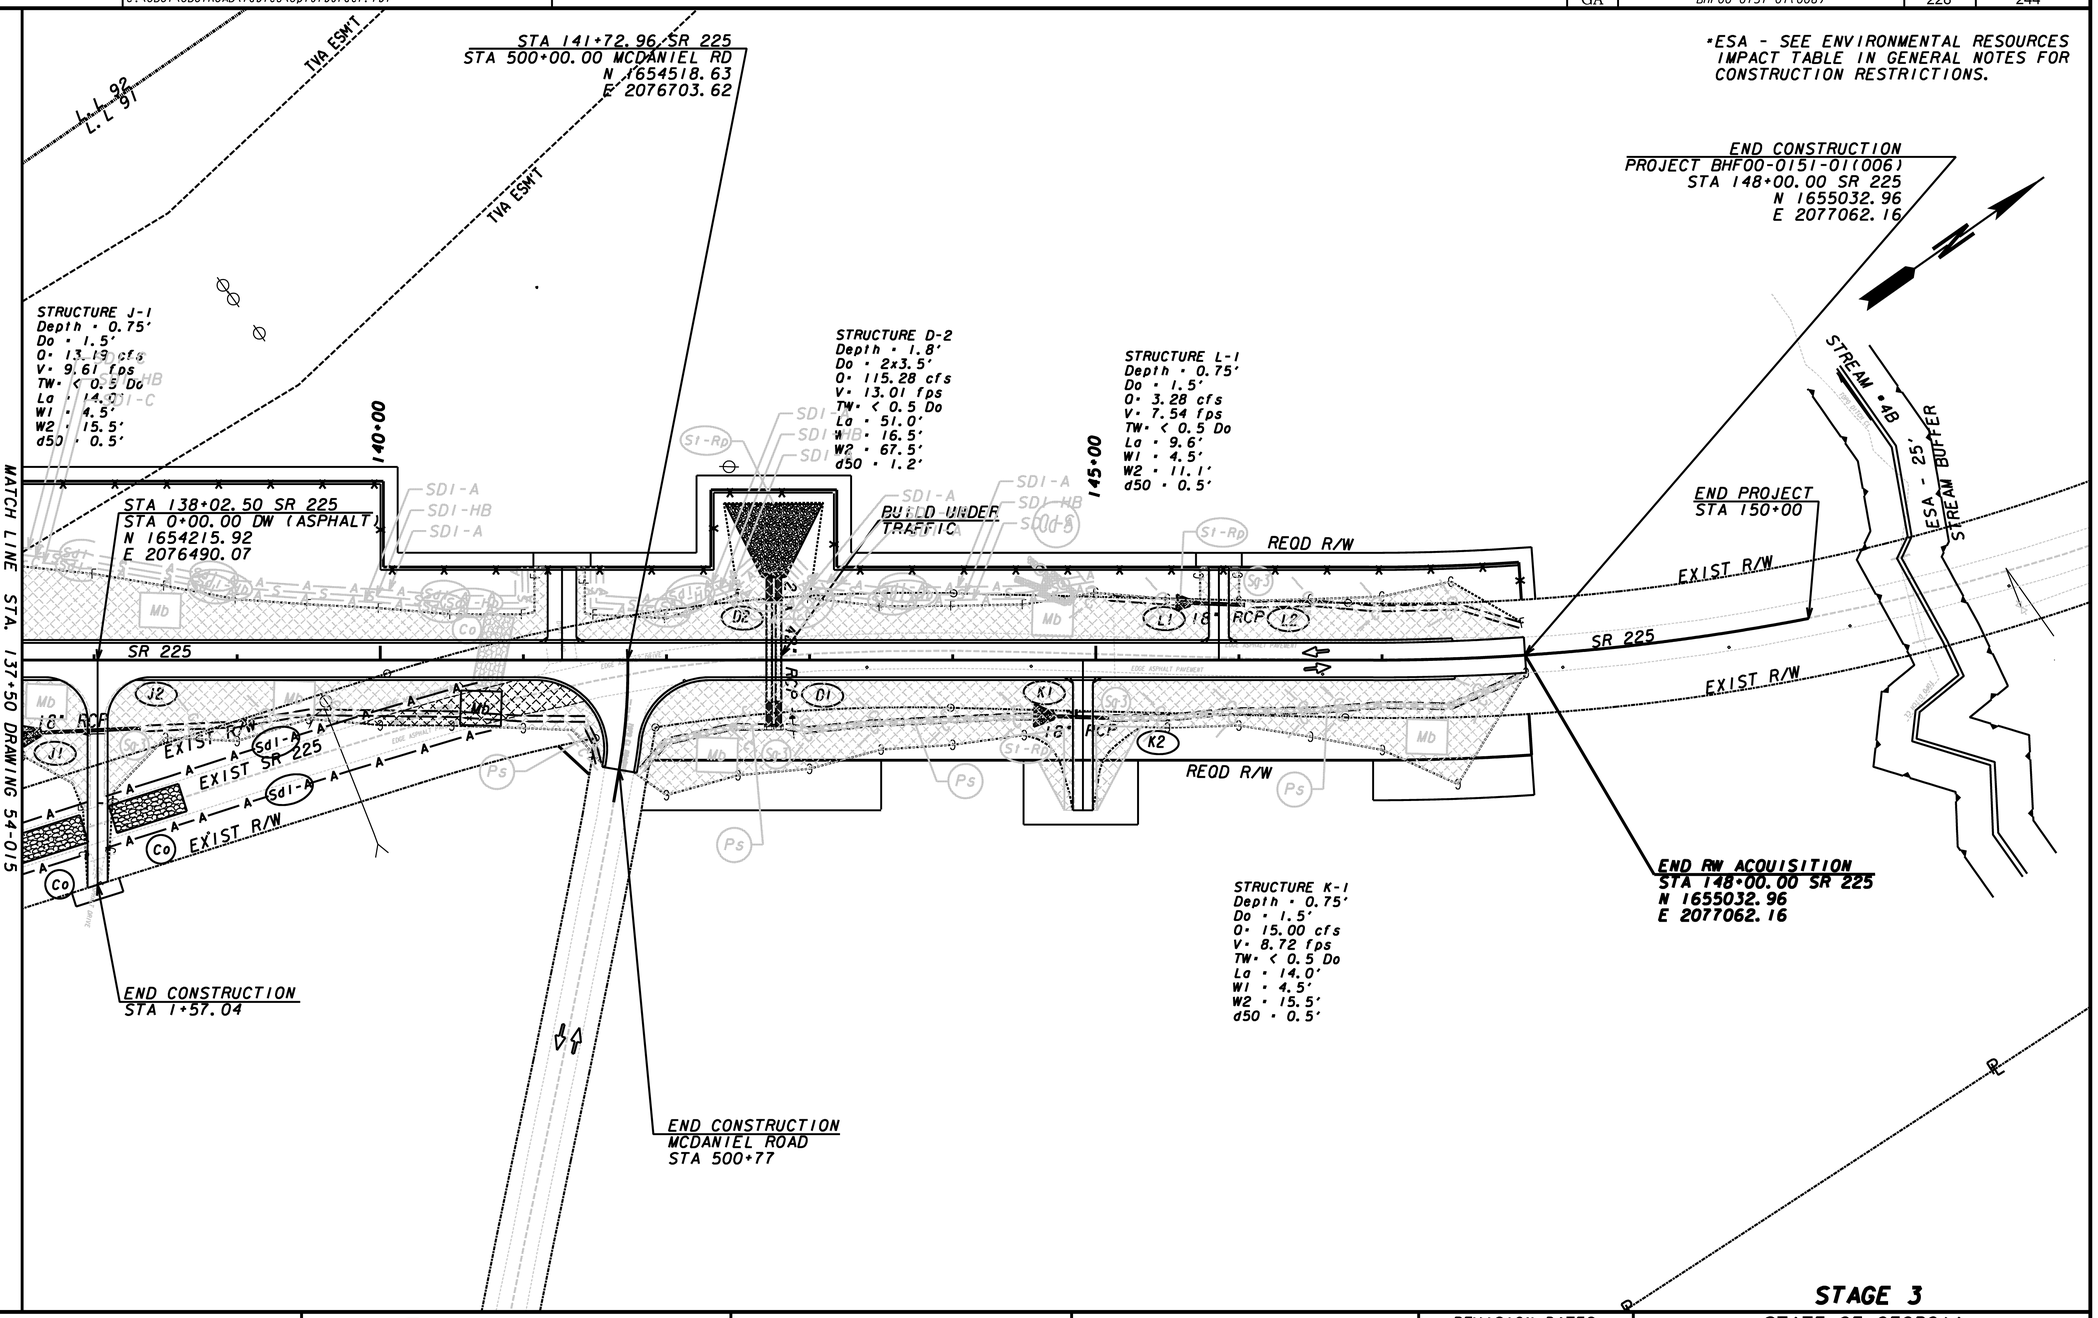

STAGE 3

CDM Smith
listen. think. deliver.

GRESHAM SMITH AND PARTNERS

SCALE IN FEET
0 50 100 200

REVISION DATES

STATE OF GEORGIA
DEPARTMENT OF TRANSPORTATION
OFFICE: PROGRAM DELIVERY

BMP LOCATION DETAILS

STATE ROUTE 225
PROJECT: BHF00-0151-01(006)
COUNTY: GORDON

DRAWING No. 54-016

3/1/2007 GPLM