5/11/2006 8:50:47 AM \\GDOT-DSN1\GOPLOT\GCF\d6_8830_mylar.gcf drgv C:\DGN\632845\00stage\Stage 1\632845SX04A_03.prf

STATE	PROJECT NUMBER	SHEET NO.	TOTAL SHEETS
GA.	STP-187-1(26)	046	195

REVISION DATES

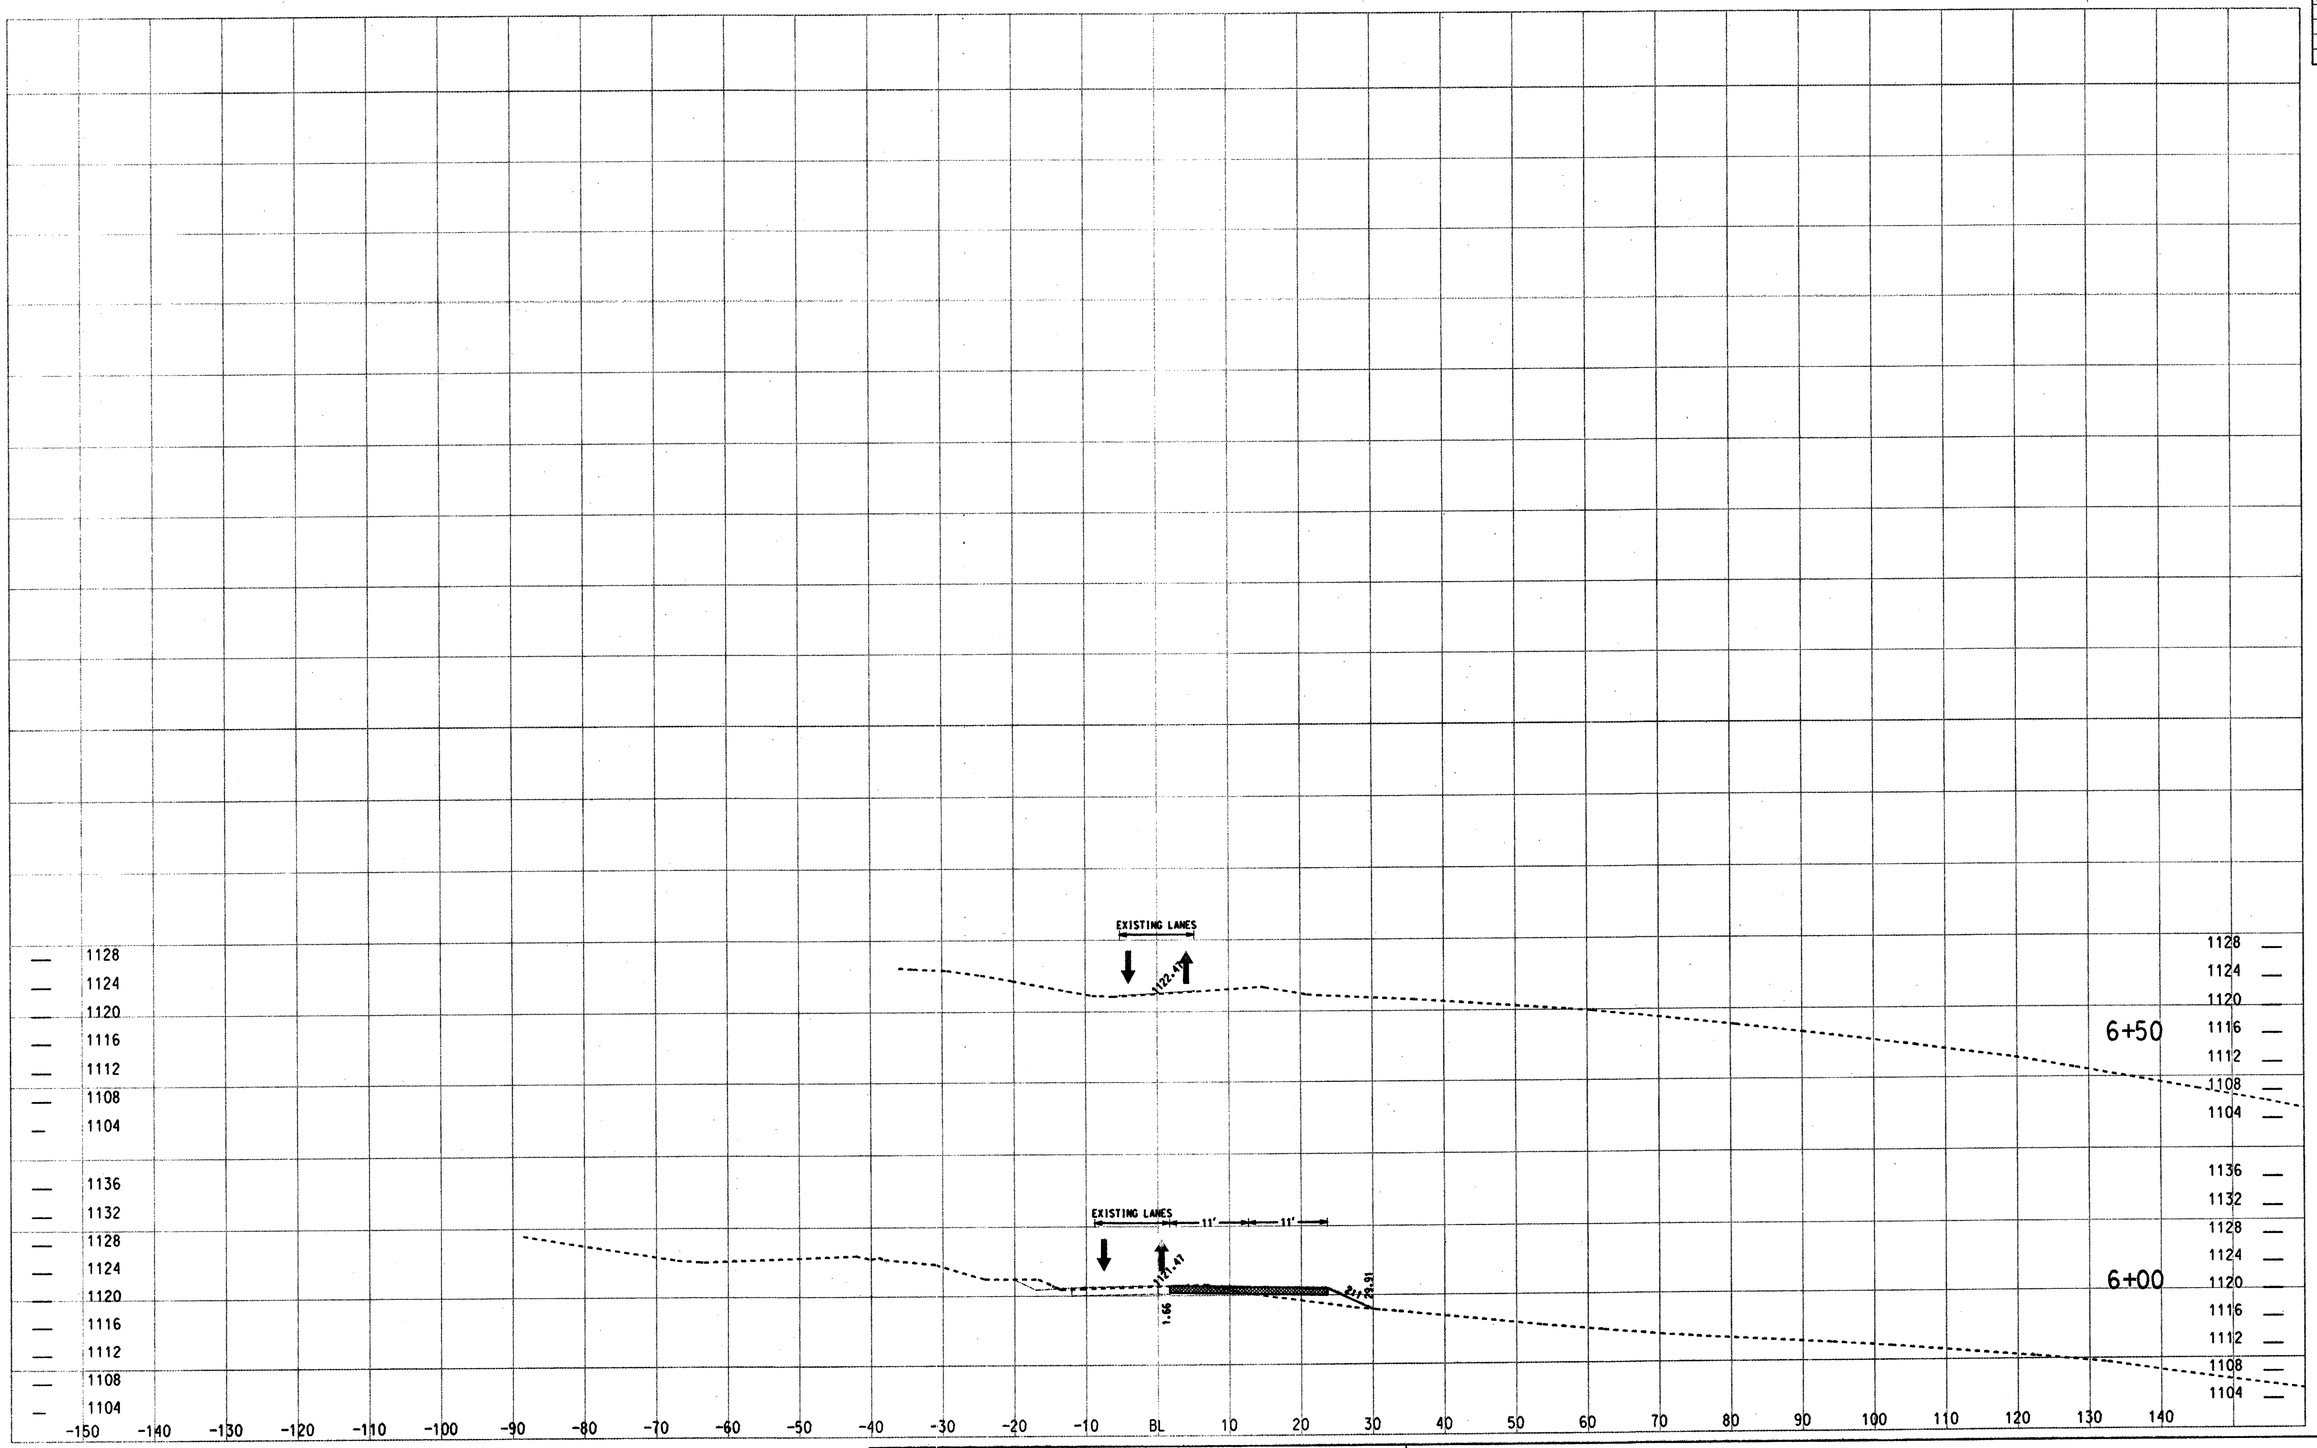

SCALE 1 inch = 10 feet Vert.
SCALE 1 inch = 10 feet Horiz.

STATE OF GEORGIA
DEPARTMENT OF TRANSPORTATION
DISTRICT SIX

STAGE 1 CROSS SECTIONS - BIG SPRINGS RD

DRAWING No. 3 OF 3

11-May-2006 08:50:48
c:\dgn\632845\00stage\Stage 1\632845SX04A.dgn ON= 1-63
c:\temp\000\632845SX04A_03.prf