STATE	PROJECT NUMBER	SHEET NO.	TOTAL SHEETS
GA.	STP-187-1(26)	051	195

REVISION DATES

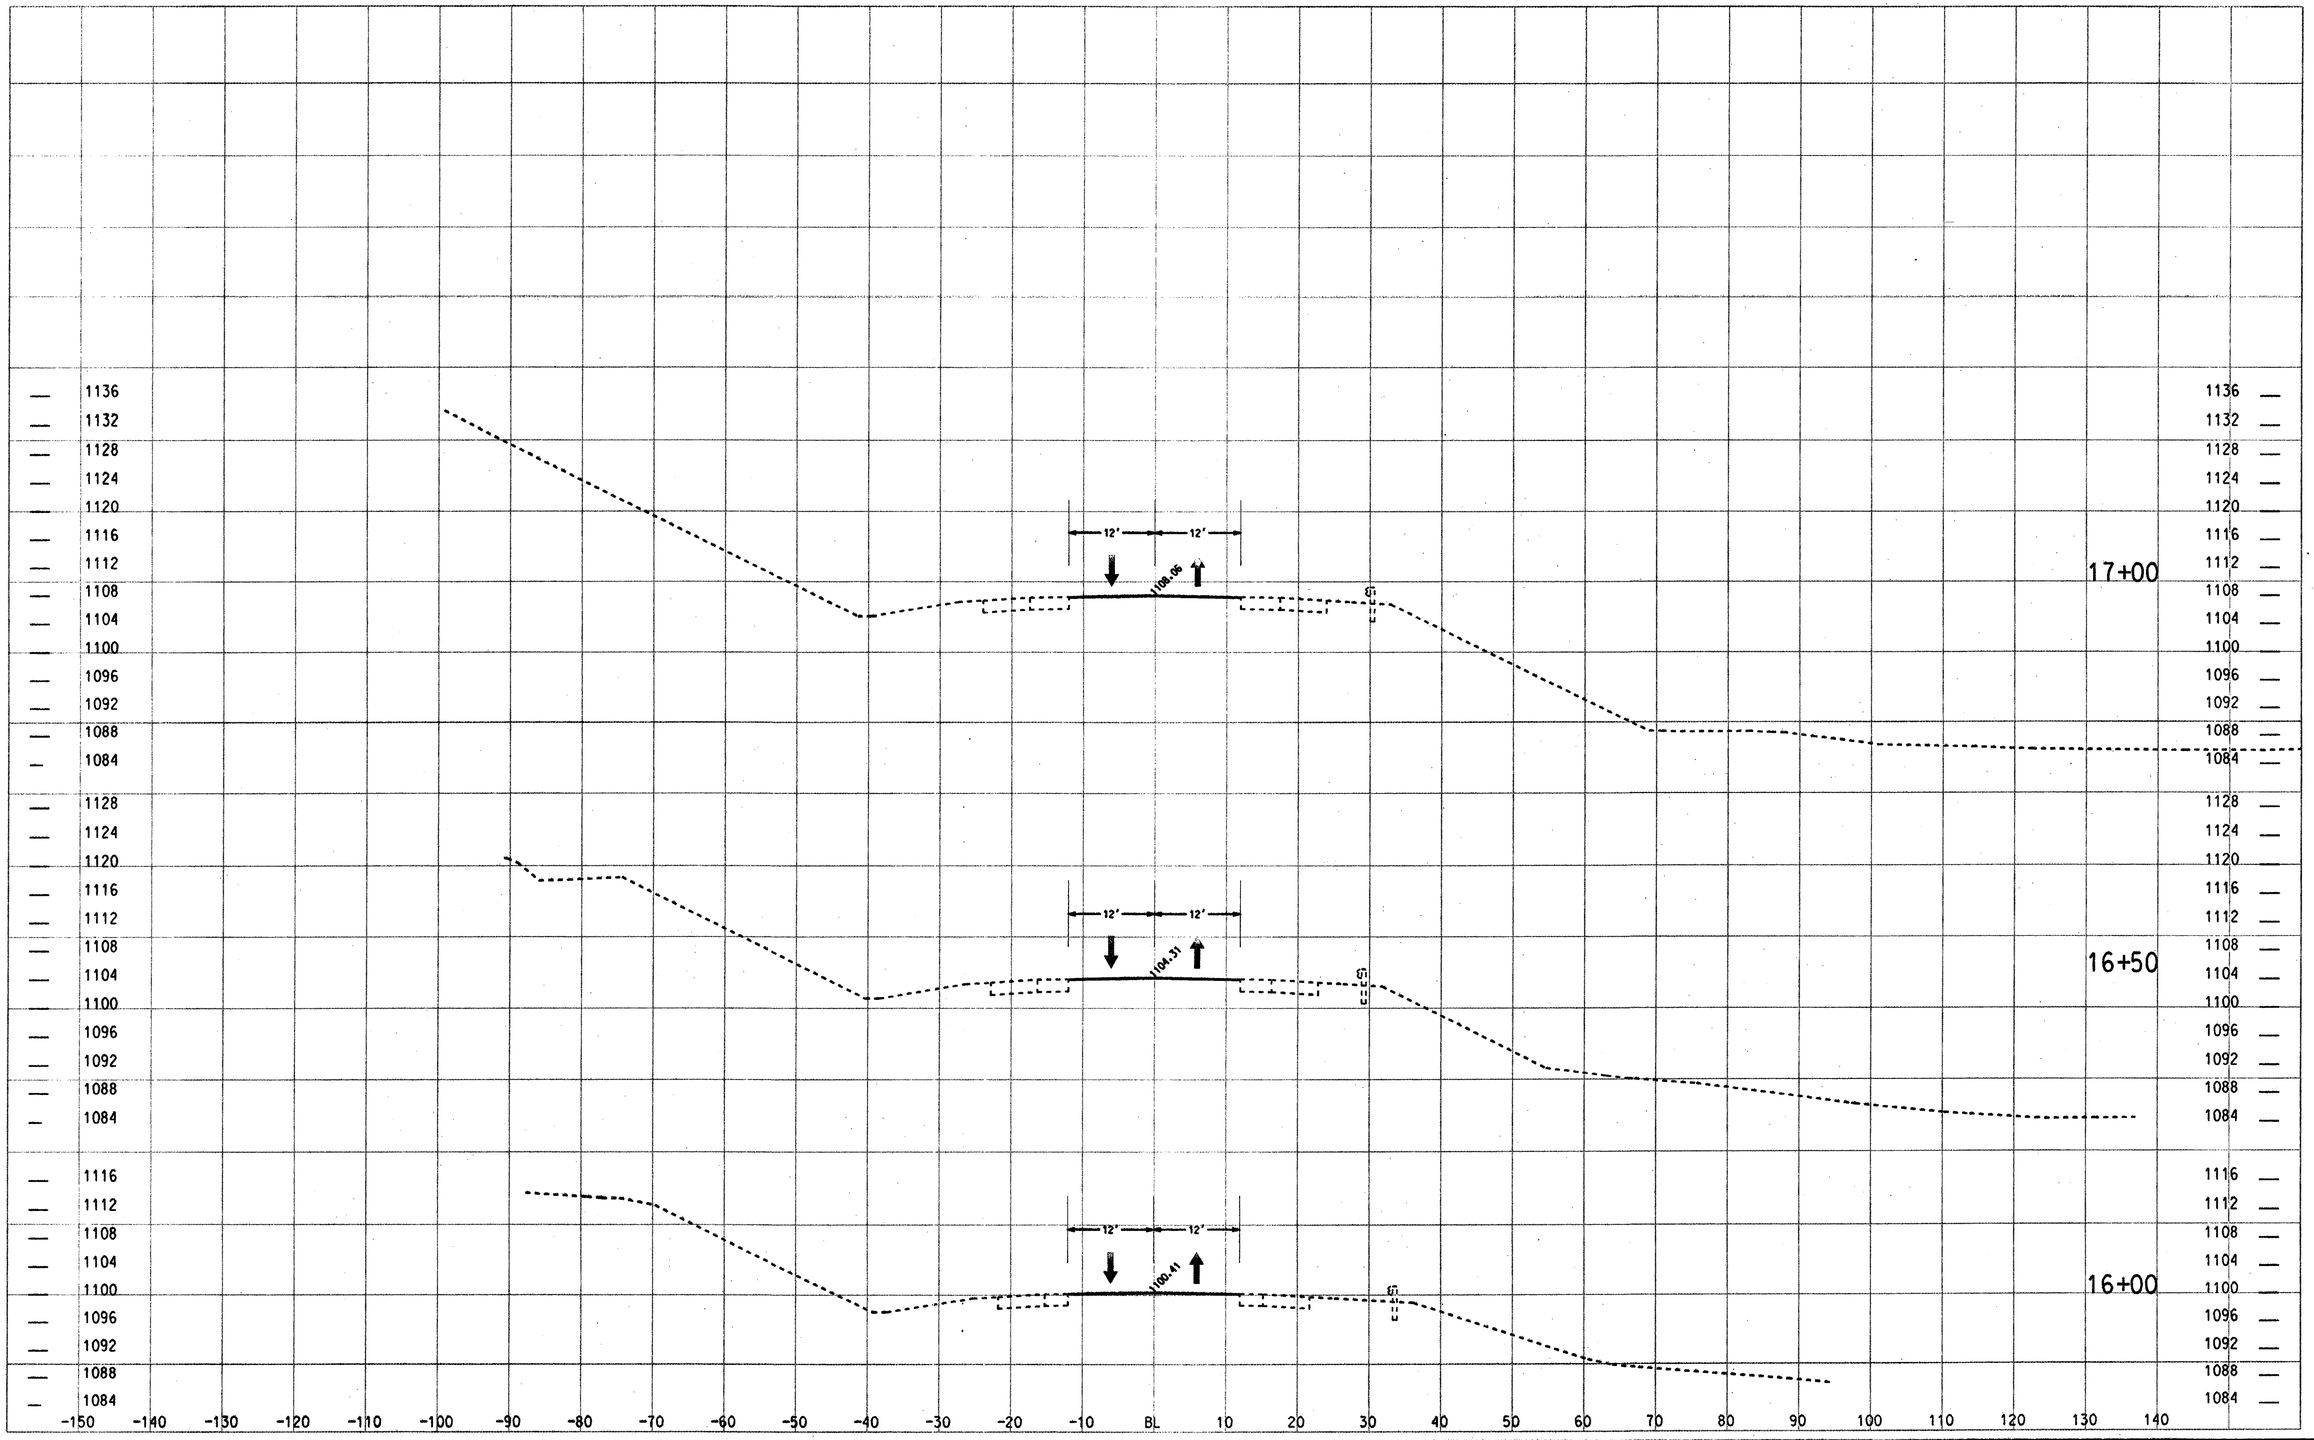

SCALE 1 inch = 10 feet Vert.
SCALE 1 inch = 10 feet Horiz.

STATE OF GEORGIA
DEPARTMENT OF TRANSPORTATION
DISTRICT SIX

STAGE 2 CROSS SECTIONS - SR 140

DRAWING No.
2 OF 10

11-May-2006 08:42:45
c:\dgn\632845\00stage\632845XO1B.dgn ON= I-63
c:\temp\000\632845XO1B_02.prf