STATE	PROJECT NUMBER	SHEET NO.	TOTAL SHEETS
GA.	STP-187-1(26)	053	195

REVISION DATES

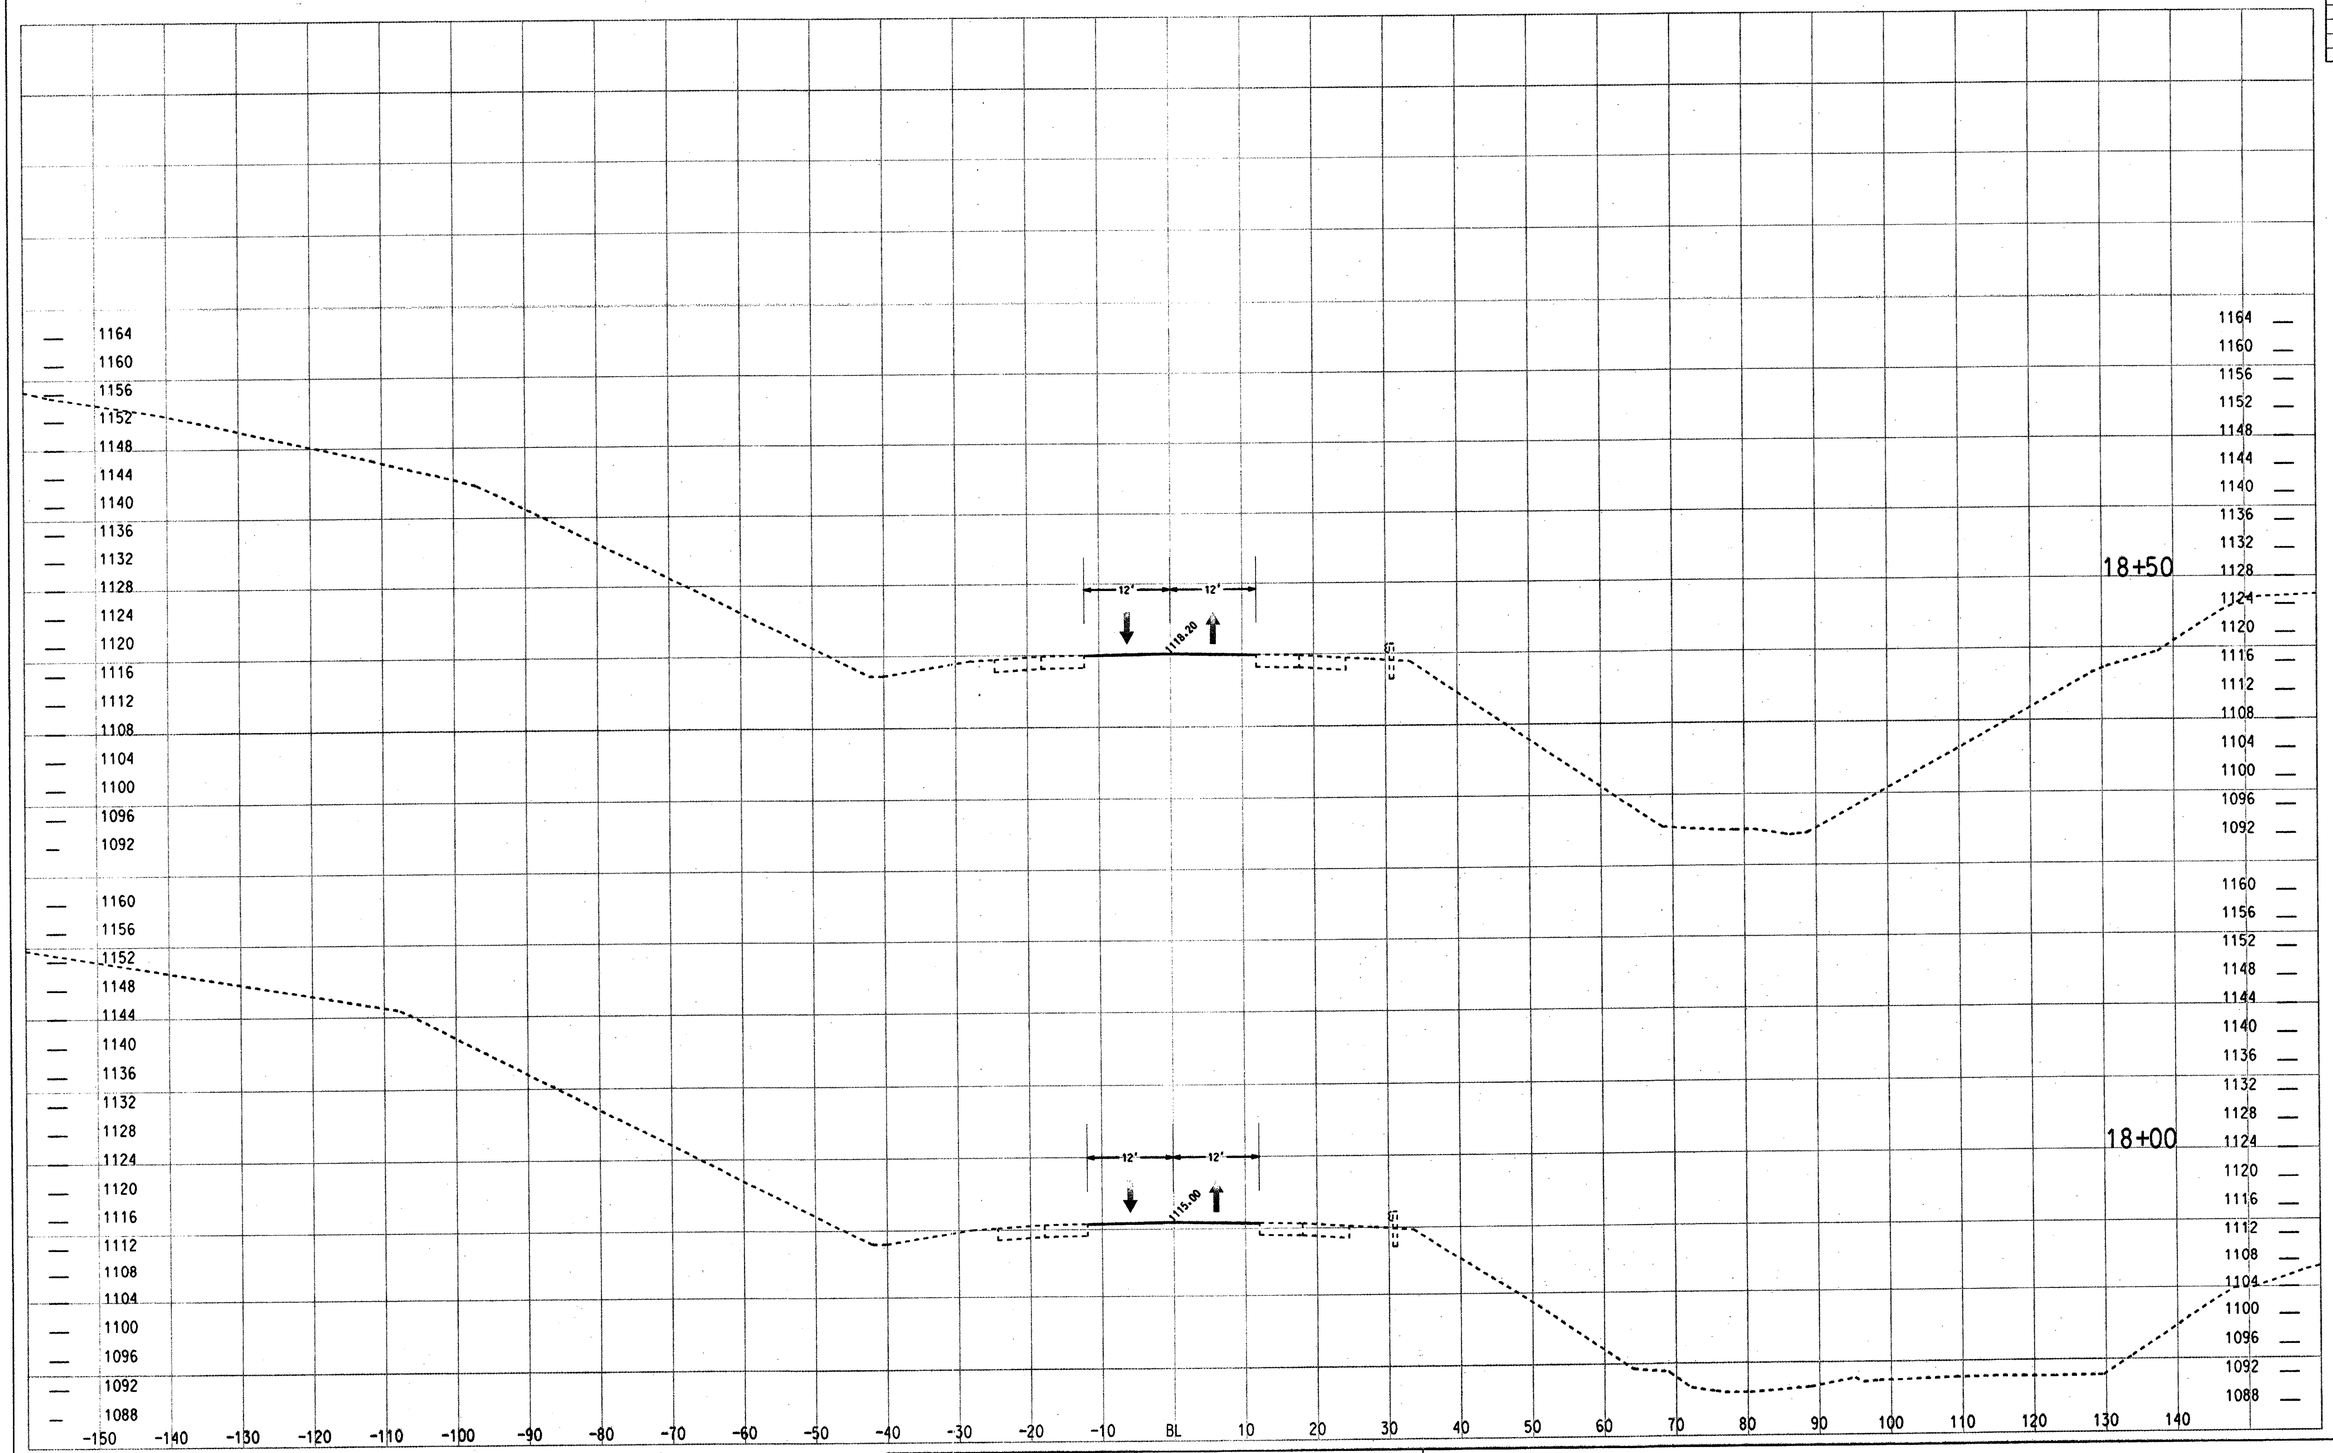

SCALE 1 inch = 10 feet Vert.
SCALE 1 inch = 10 feet Horiz.

STATE OF GEORGIA
DEPARTMENT OF TRANSPORTATION
DISTRICT SIX

STAGE 2 CROSS SECTIONS - SR 140

DRAWING No. 4 OF 10

11-May-2006 08:42:30
c:\dgn\632845\00stage\632845SX01B.dgn ON= 1-63
c:\temp\000\632845SX01B_04.prf
5/11/2006 8:42:28 AM \\GDOT-DSN1\GOPLOT\OCF\d6_8830_mylar.acf dray C:\DGN\632845\00stage\Stage 2\632845SX01B_04.prf D6-Cartersville