5/11/2006 8:22:58 AM \\GDOT-DSN1\GOPLOT\OCF\d6_8830_mylar.qcf dray C:\DGN\632845\07xsect\632845XS01D.prf

STATE	PROJECT NUMBER	SHEET NO.	TOTAL SHEETS
GA.	STP-187-1(26)	091	195

REVISION DATES

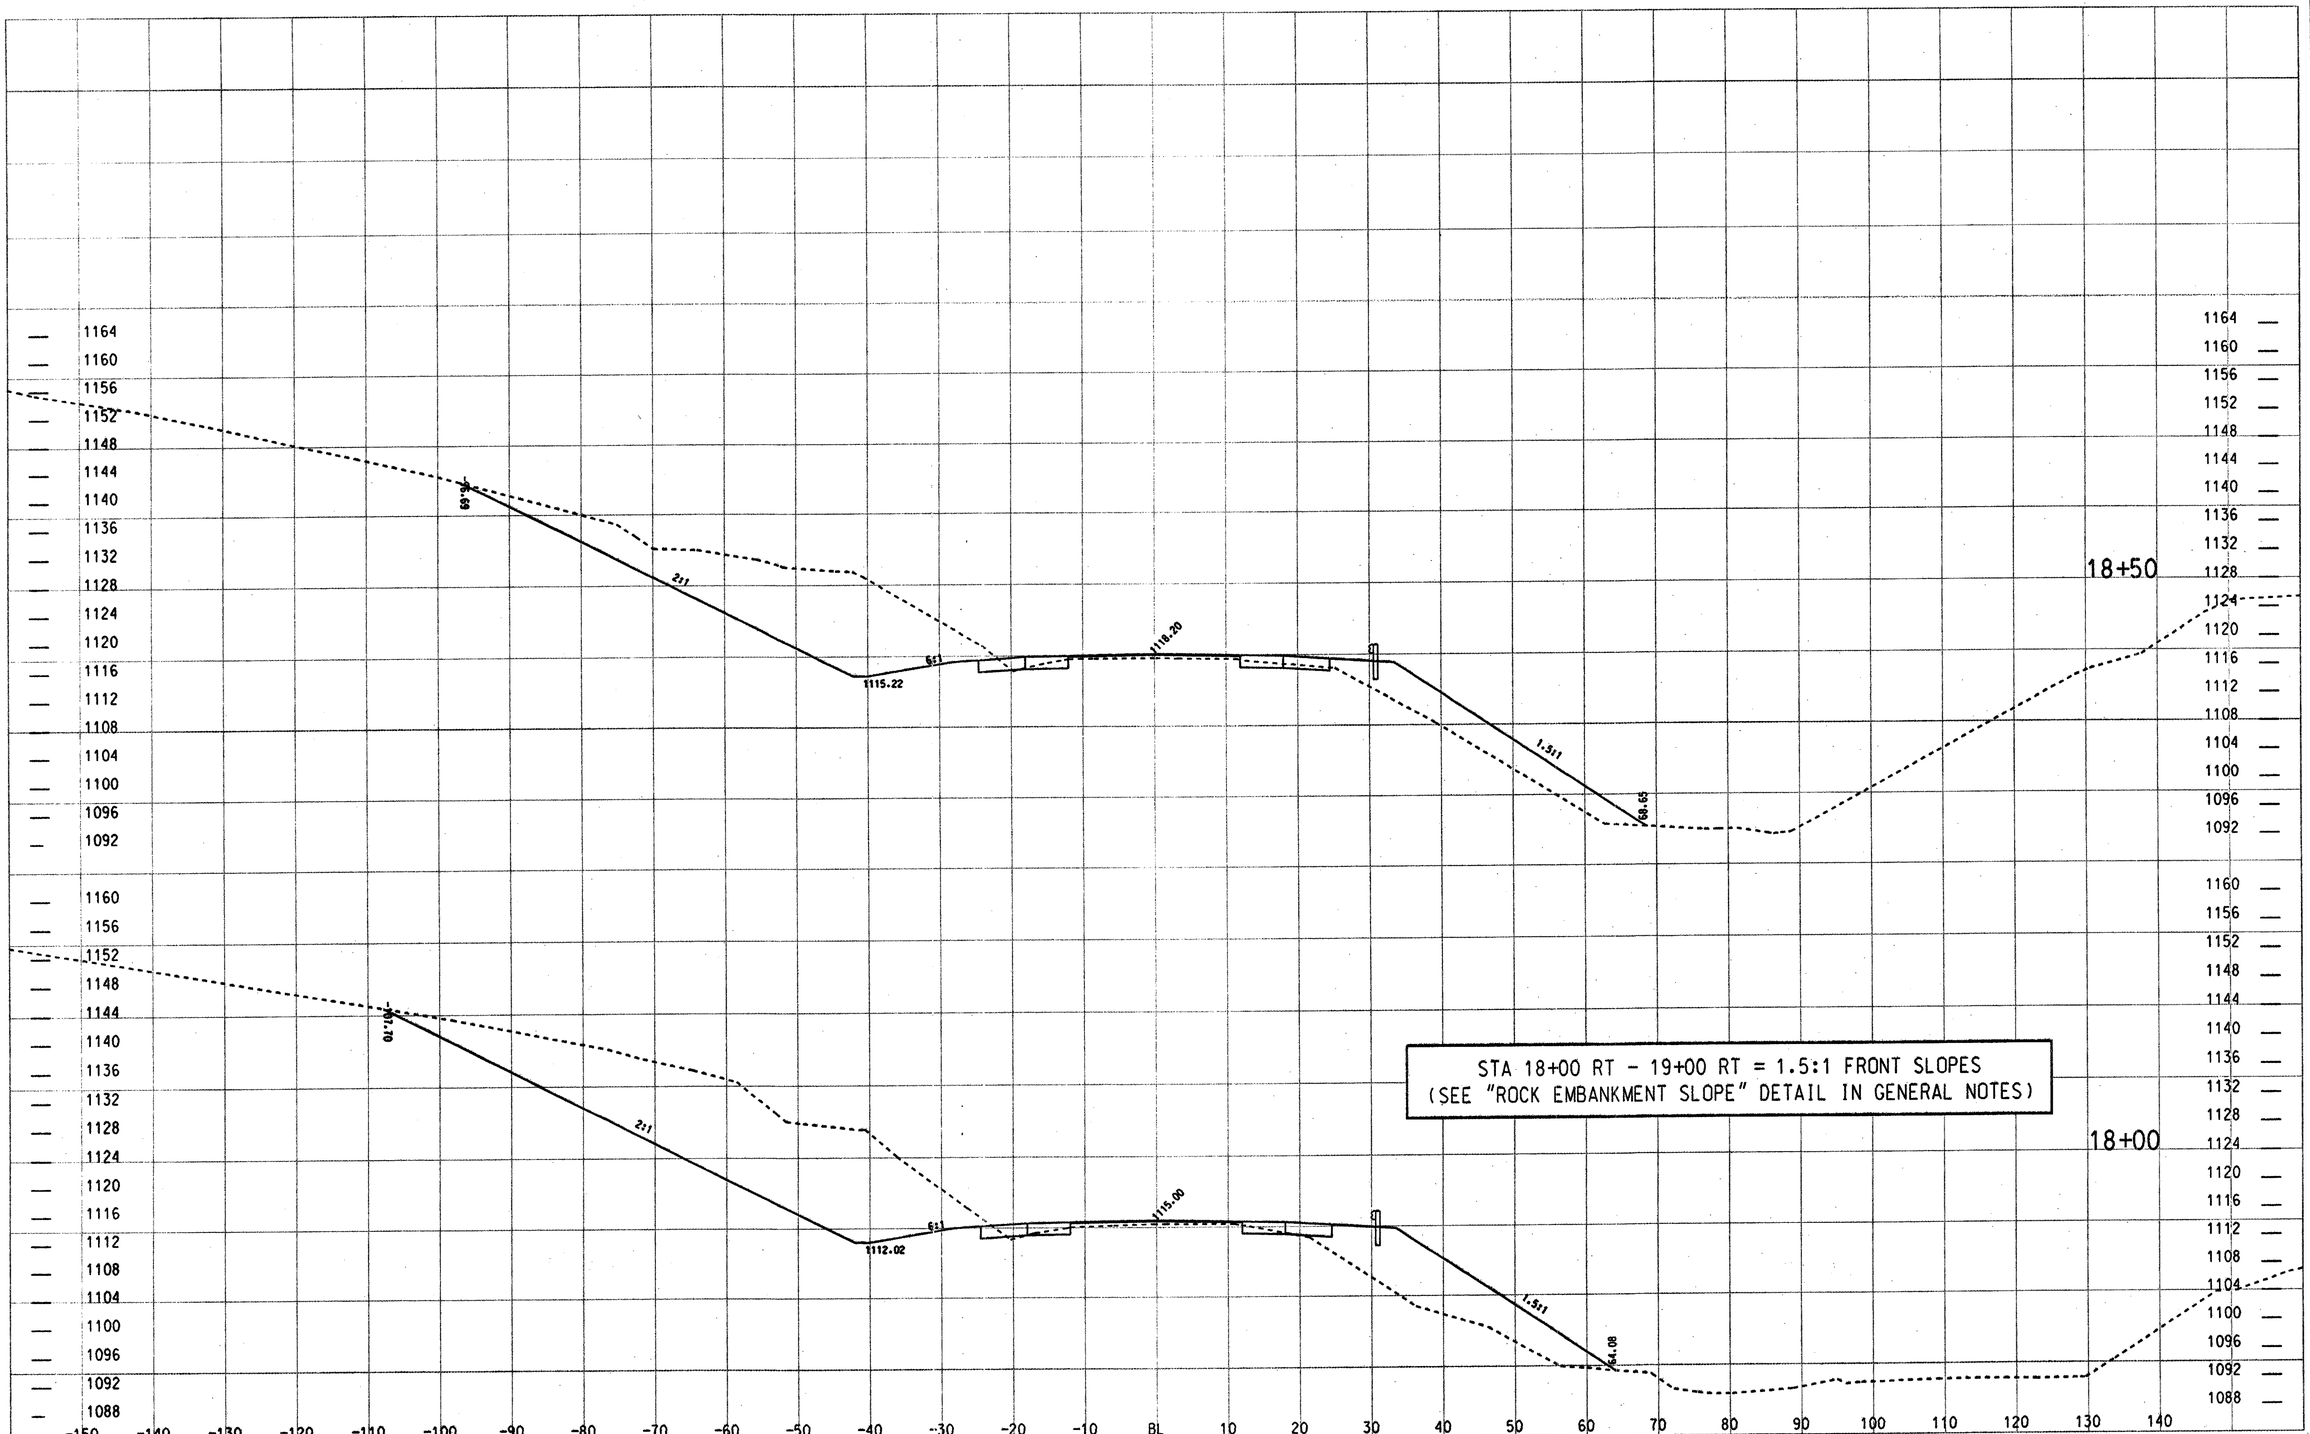

SCALE 1 inch = 10 feet Vert.
SCALE 1 inch = 10 feet Horiz.

STATE OF GEORGIA
DEPARTMENT OF TRANSPORTATION
DISTRICT SIX

EARTHWORK CROSS SECTIONS - SR 140

DRAWING No. 4 OF 10

23-04

11-May-2006 08:22:59
c:\dgn\632845\07xsect\632845XS01.dgn ON= 1-63
c:\temp\000\632845XS01D.prf