STATE	PROJECT NUMBER	SHEET NO.	TOTAL SHEETS
GA.	STP-187-1(26)	096	195

REVISION DATES

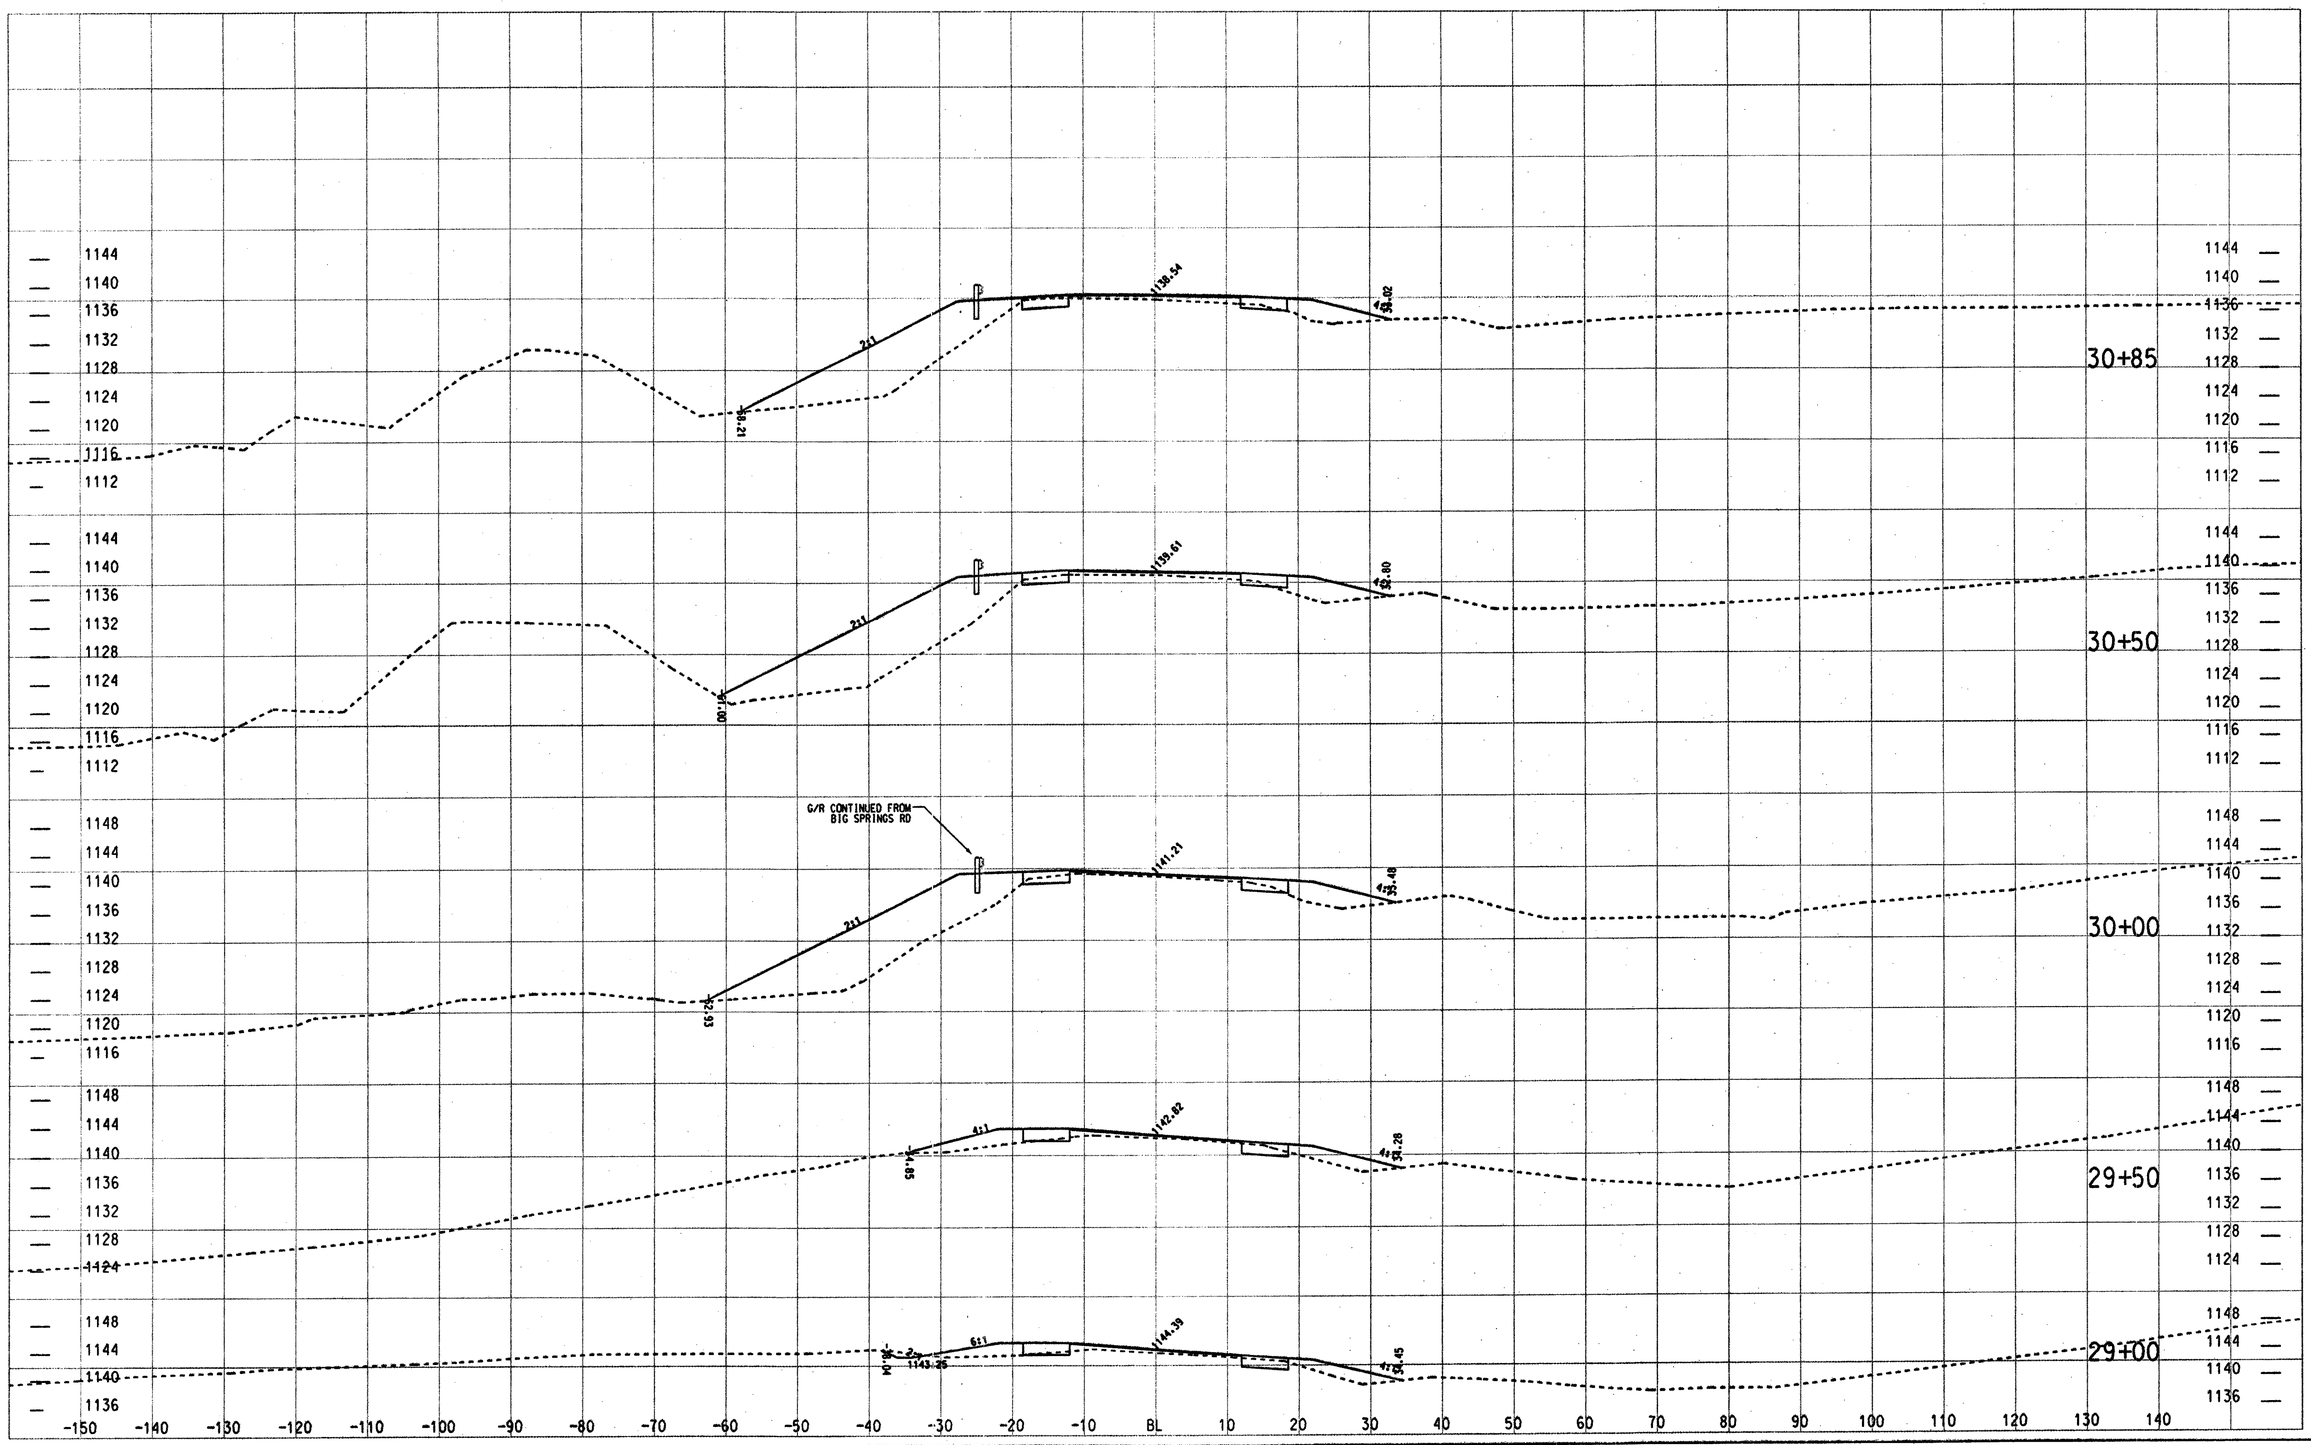

SCALE 1 inch = 10 feet Vert.
SCALE 1 inch = 10 feet Horiz.

STATE OF GEORGIA
DEPARTMENT OF TRANSPORTATION
DISTRICT SIX

EARTHWORK CROSS SECTIONS - SR 140

DRAWING No. 9 OF 10

23-09

11-May-2006 08:22:49
c:\dgn\632845\07xsect\632845XS01.dgn DN= 1-63
c:\temp\000\632845XS01I.prf