STATE	PROJECT NUMBER	SHEET NO.	TOTAL SHEETS
GA	STP-187-1(26)	122	195

NOTE
TYPE 1, 3, AND 10 RAISED PAVEMENT MARKERS SHALL BE PLACED IN ACCORDANCE TO GDOT STANDARDS AND SPECIFICATIONS

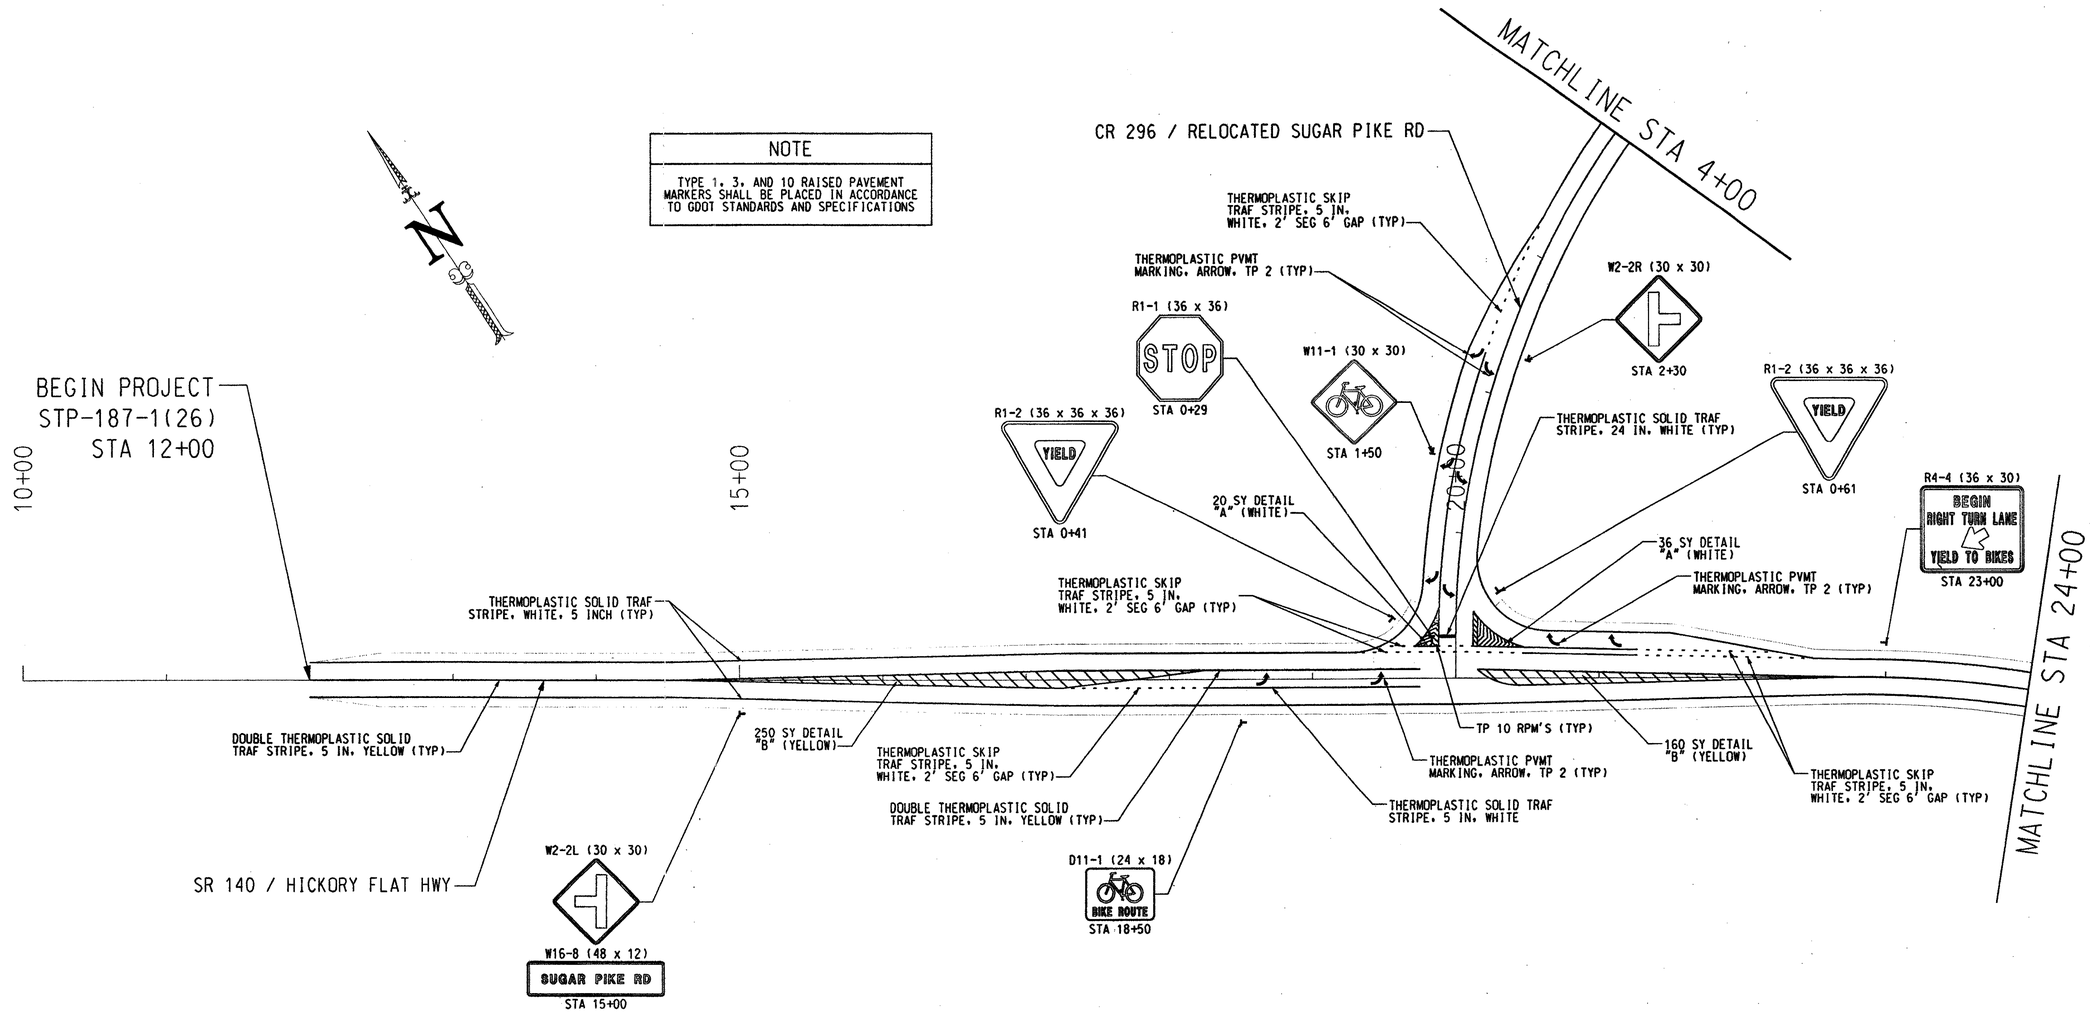

SCALE IN FEET

50 0 50 100 150

DATE	REVISION	DATE	REVISION	DATE	REVISION

GEORGIA
DEPARTMENT OF TRANSPORTATION

SIGNING & MARKING PLAN

SCALE:
COUNTY: CHEROKEE

26-01