STATE	PROJECT NUMBER	SHEET NO.	TOTAL SHEETS
GA	STP-187-1(26)	178	195

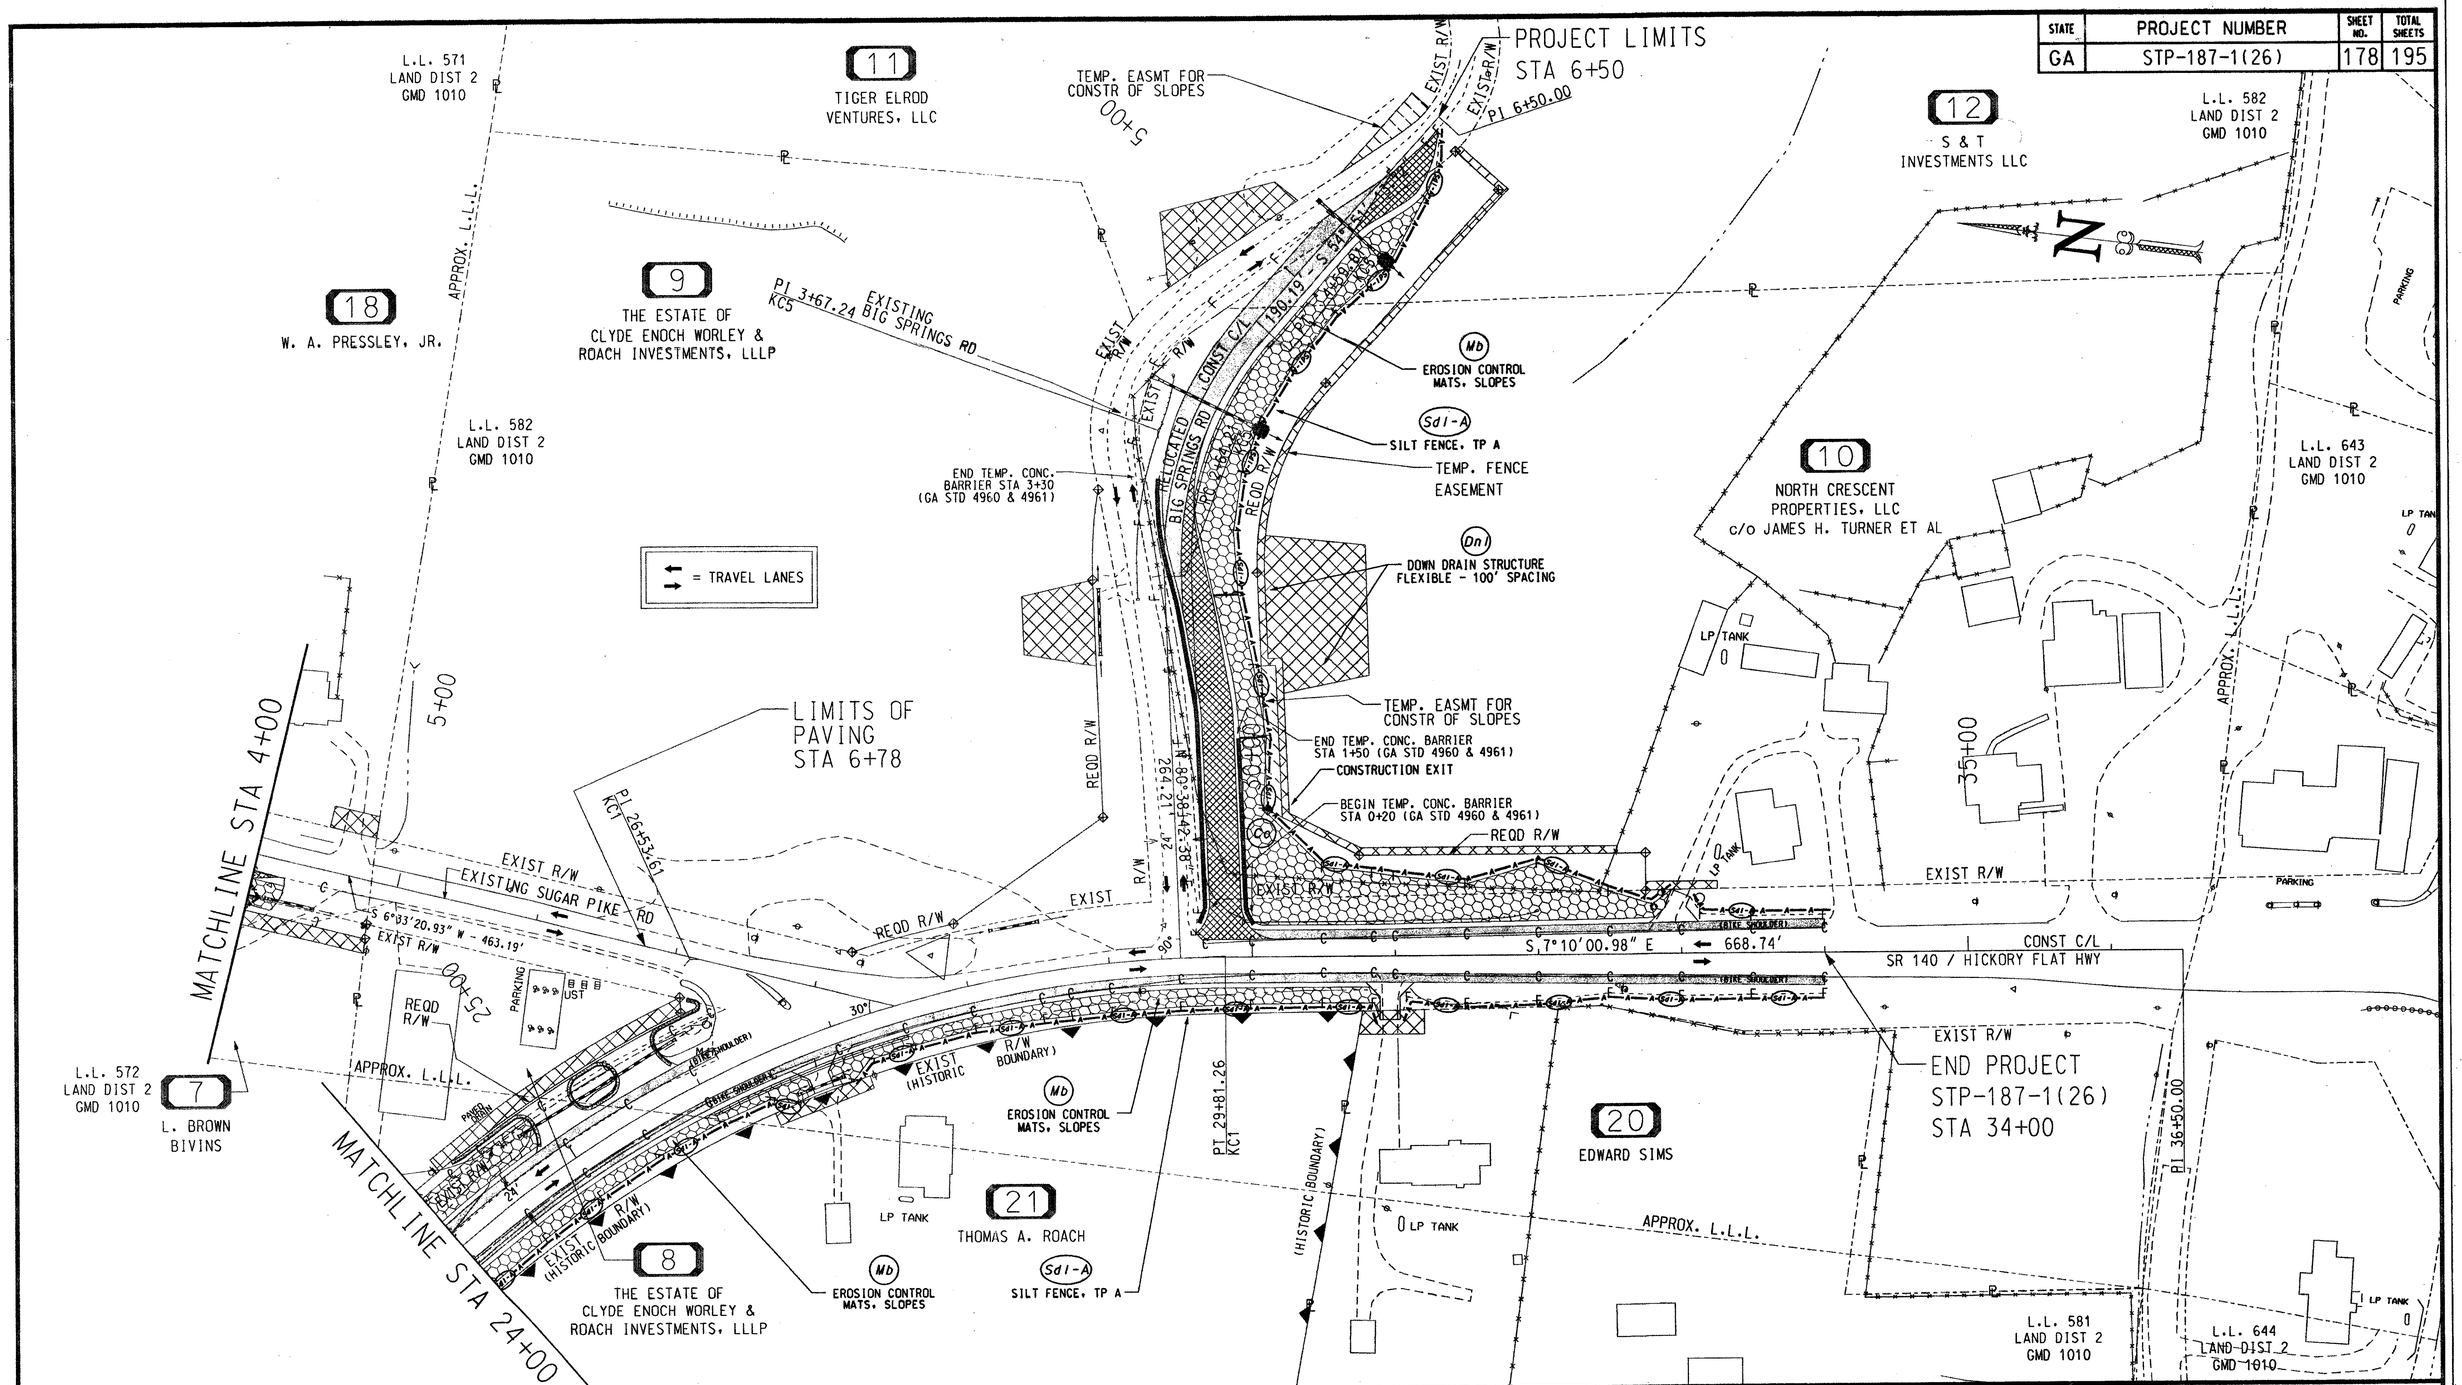

SCALE IN FEET

50 0 50 100 150

DATE	REVISION	DATE	REVISION	DATE	REVISION

GEORGIA
DEPARTMENT OF TRANSPORTATION

STAGE 1 EROSION CONTROL

SCALE:
COUNTY: CHEROKEE

53-02