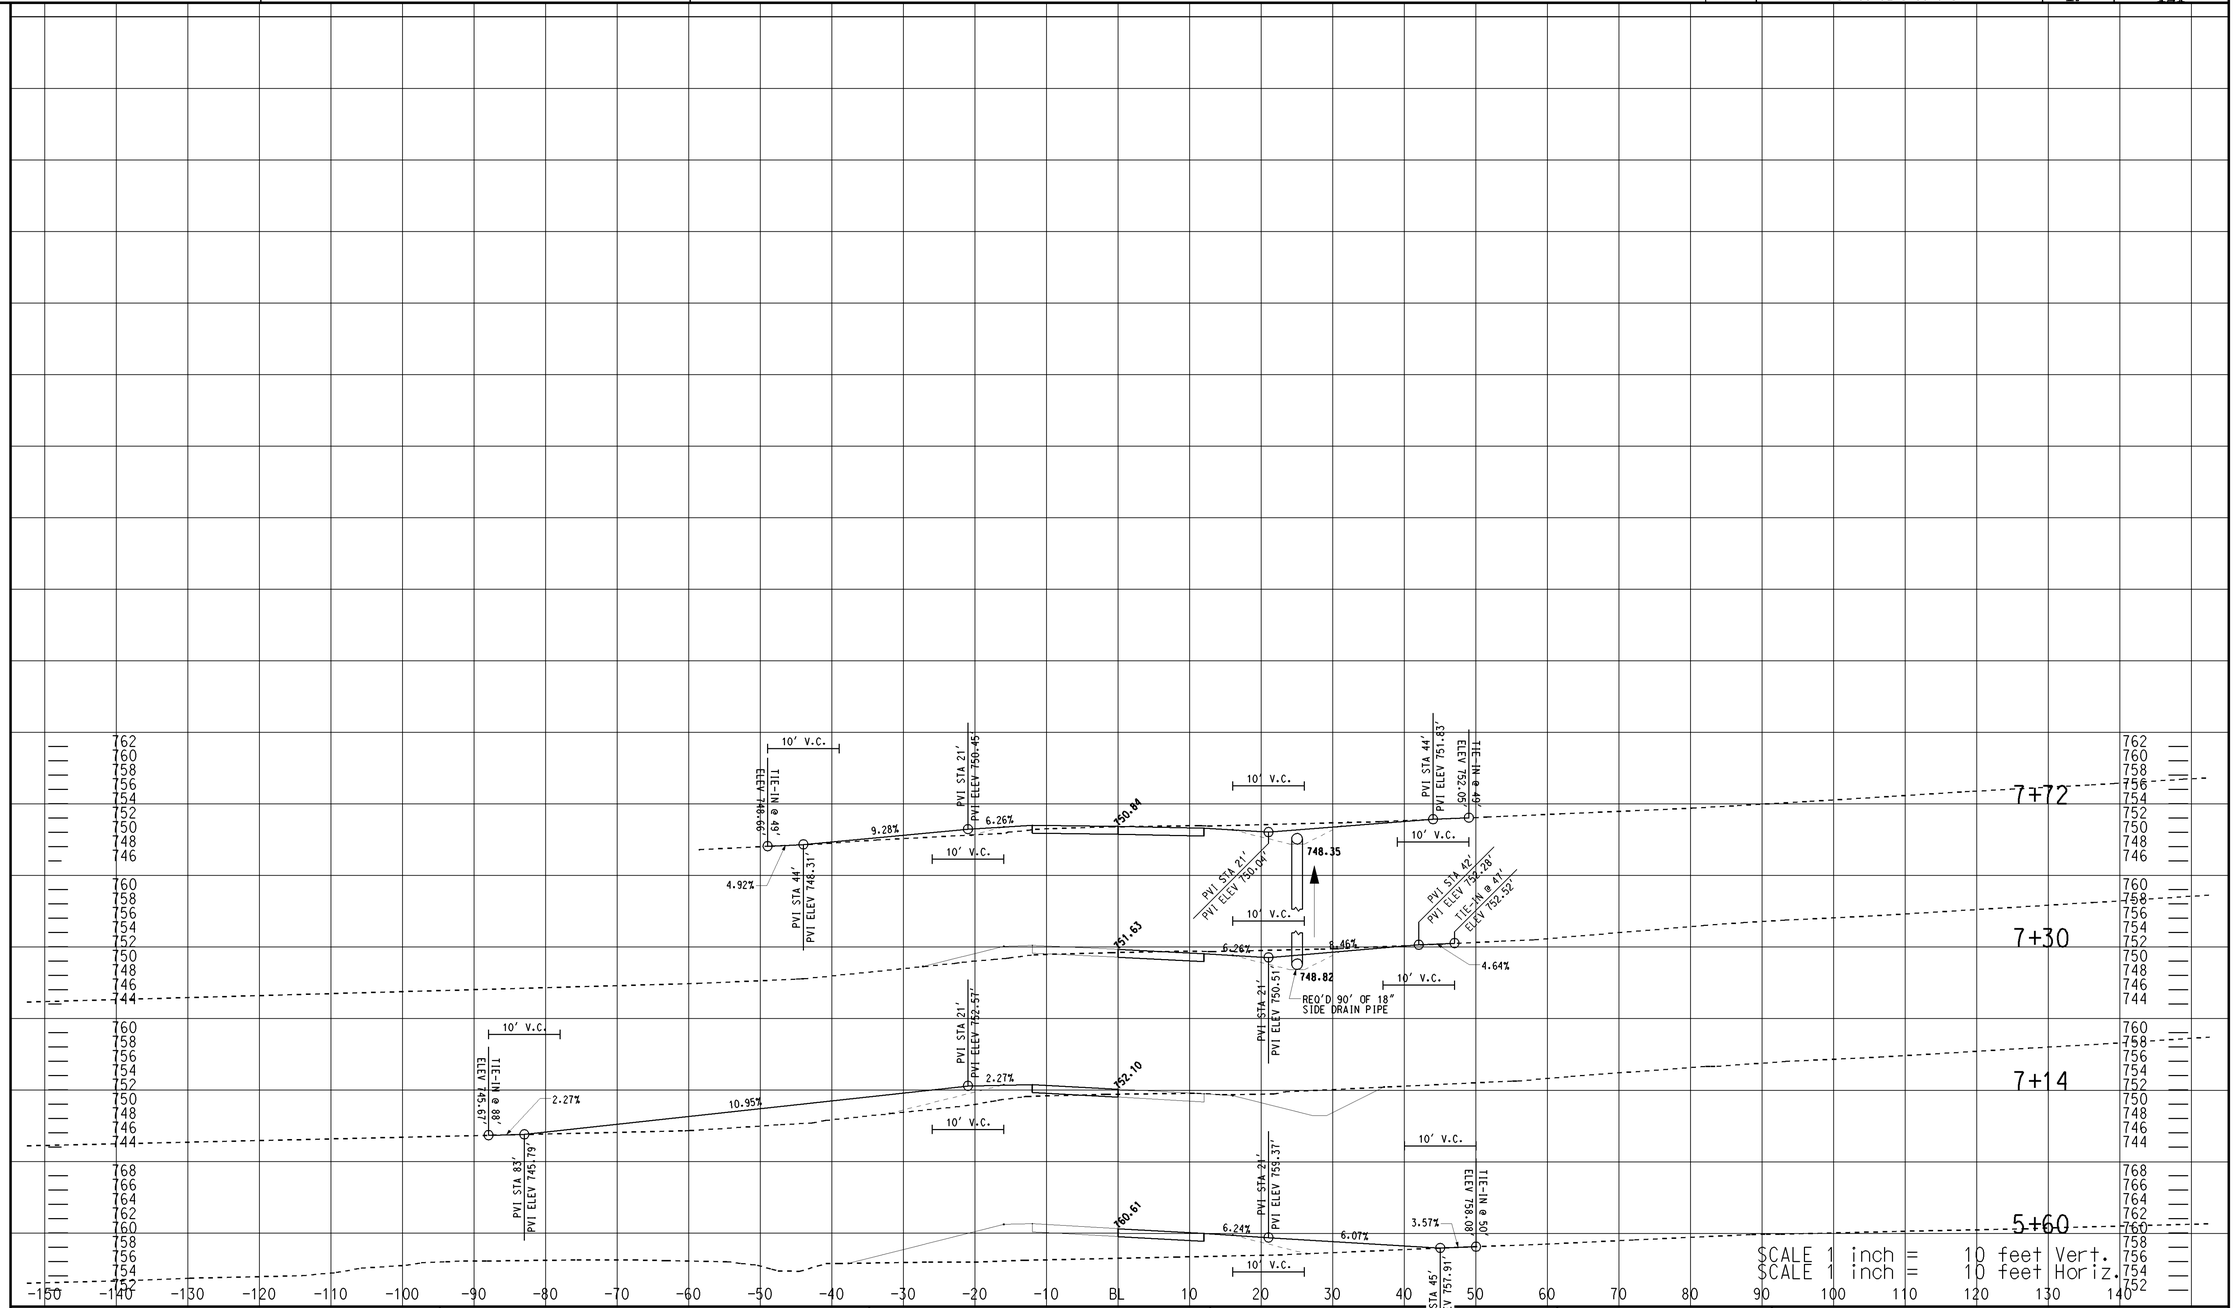

SECOND AVE

GEORGIA
DEPARTMENT OF TRANSPORTATION

REVISION DATES

STATE OF GEORGIA
DEPARTMENT OF TRANSPORTATION

OFFICE: DISTRICT SIX - ROAD DESIGN

DRIVEWAY PROFILES

CR 19 / OLD FEDERAL RD
GRADE SEPARATION
AT CSX RAILROAD

DRAWING NO. 17-02

SUXSEW