VOID

DEPARTMENT OF TRANSPORTATION
STATE OF GEORGIA

EROSION, SEDIMENTATION, AND POLLUTION CONTROL PLAN
BRIDGE REPLACEMENT - SR 372 AT ETOWAH RIVER
2.3 MI SE OF BALL GROUND
CHEROKEE COUNTY
FEDERAL AID PROJECT
BRSTO-1022-00(010)

FEDERAL ROUTE # N/A
STATE ROUTE # 372
P.I. NO. 642400
CHEROKEE COUNTY CODE 057

PREPARED BY:

PR 100 YEARS
3340 PEACHTREE RD, NE
SUITE 2400, TOWER PLACE 100
ATLANTA, GA 30326-1001

H&L Heath & Lineback Engineers
INCORPORATED
2390 CANTON ROAD, BUILDING 200
MARIETTA, GEORGIA 30066-5393
(770)424-1668

GEORGIA REGISTERED No. 025021 PROFESSIONAL ENGINEER SHAWN COLLINS FLEET 3-7-14

GSWCC GEORGIA SOIL AND WATER CONSERVATION COMMISSION

Shawn C. Fleet
Level II Certified Design Professional

CERTIFICATION NUMBER 0000007202
ISSUED 03/17/2006 EXPIRES 03/17/2015

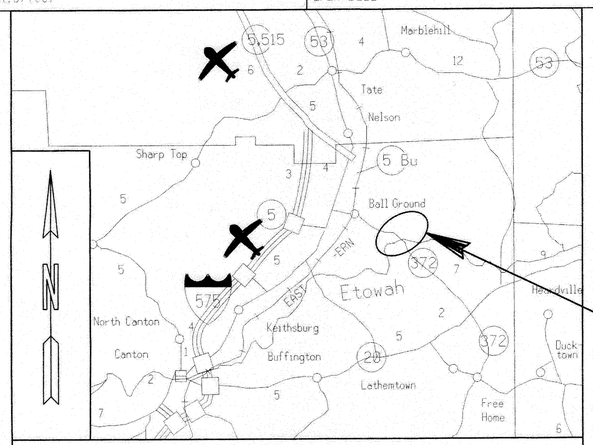

LOCATION SKETCH

BEGIN PROJECT
BRSTO-1022-00(010)
STA. 11+45.00
M.P. NO. 11.20
N 1569379.1211
E 2243473.2721
LAT 34.3140°
LONG -84.3426°

BEGIN CONSTRUCTION SR 372
BRSTO-1022-00(010)
STA. 12+45.00
N 1569474.9725
E 2243444.7673

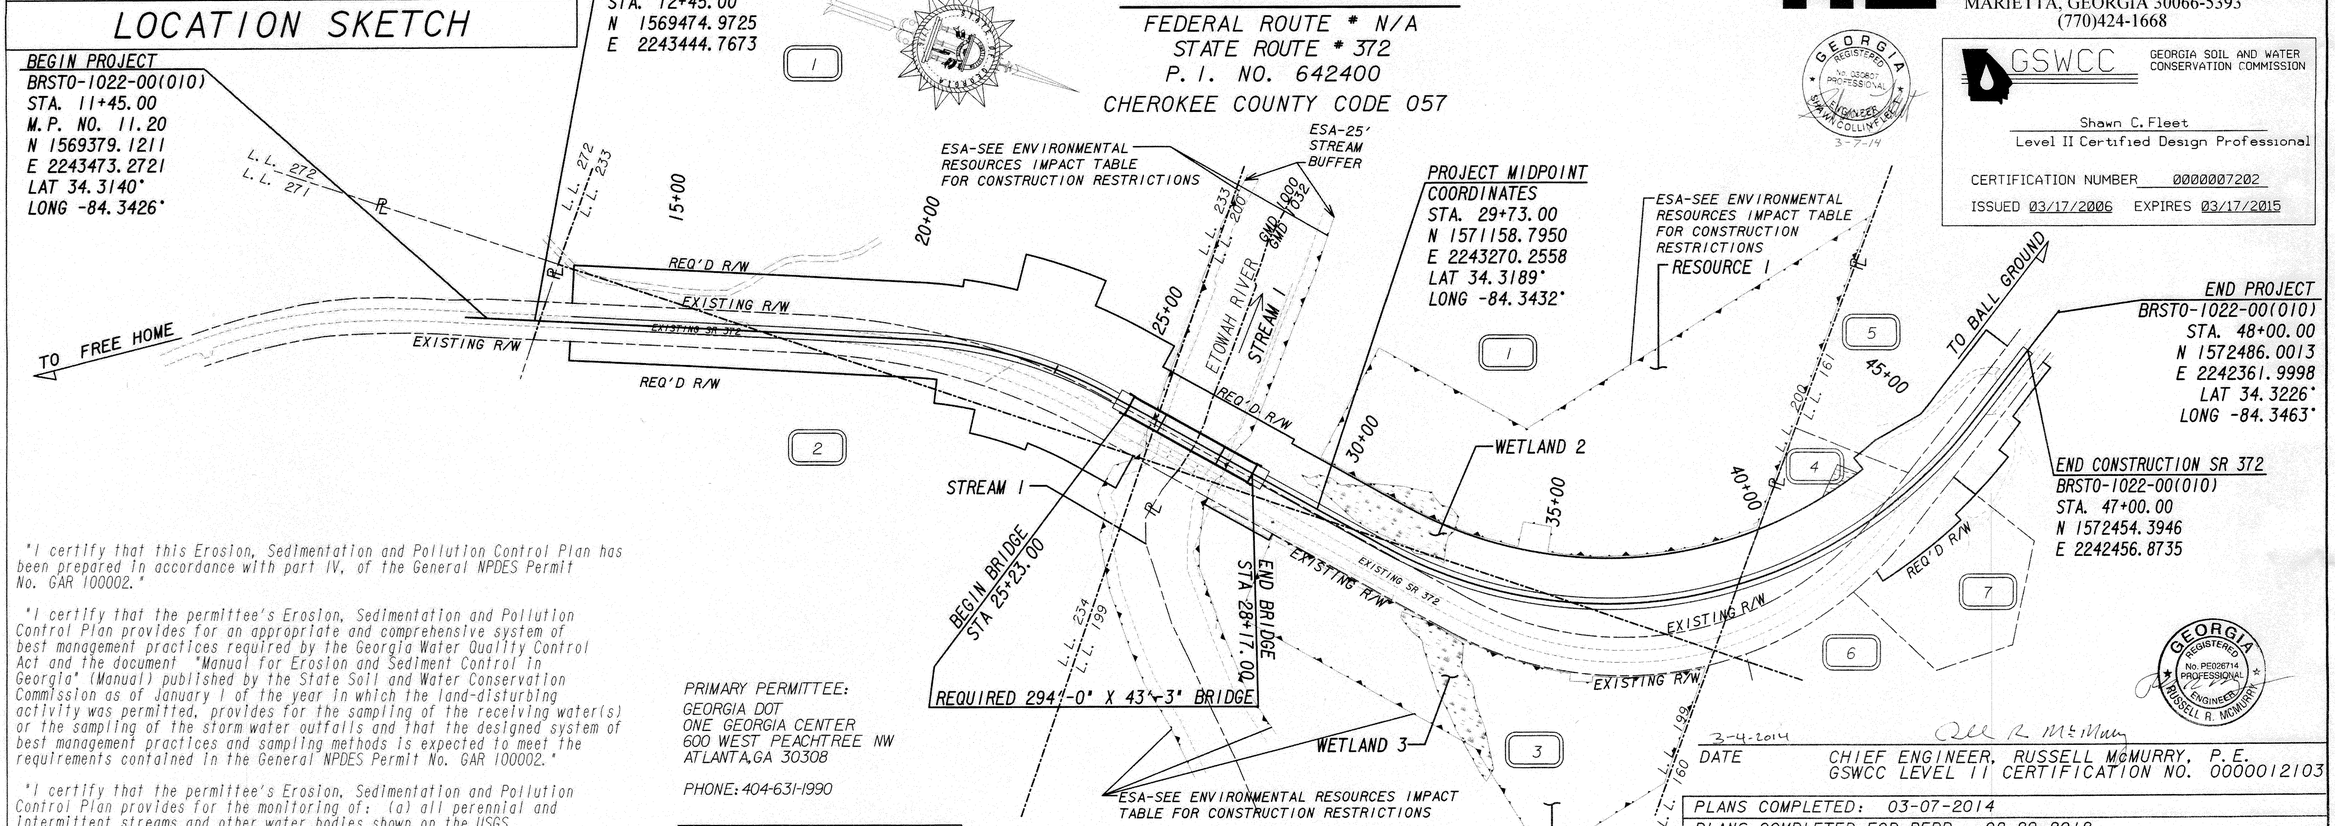

"I certify that this Erosion, Sedimentation and Pollution Control Plan has been prepared in accordance with part IV, of the General NPDES Permit No. GAR 100002."

"I certify that the permittee's Erosion, Sedimentation and Pollution Control Plan provides for an appropriate and comprehensive system of best management practices required by the Georgia Water Quality Control Act and the document "Manual for Erosion and Sediment Control in Georgia" (Manual) published by the State Soil and Water Conservation Commission as of January 1 of the year in which the land-disturbing activity was permitted, provides for the sampling of the receiving water(s) or the sampling of the storm water outfalls and that the designed system of best management practices and sampling methods is expected to meet the requirements contained in the General NPDES Permit No. GAR 100002."

"I certify that the permittee's Erosion, Sedimentation and Pollution Control Plan provides for the monitoring of: (a) all perennial and intermittent streams and other water bodies shown on the USGS topographic map and all other field verified perennial and intermittent streams and other water bodies, or (b) where any such specific identified perennial or intermittent stream and other water body is not proposed to be sampled, I have determined in my professional judgment, utilizing the factors required in the General NPDES Permit No. GAR 100002, that the increase in the turbidity of each specific identified sampled receiving water will be representative of the increase in the turbidity of a specific identified un-sampled receiving water."

I certify under penalty of law that this plan was prepared after a site visit to the locations described herein by myself or my authorized agent, under my supervision.

PRIMARY PERMITTEE:
GEORGIA DOT
ONE GEORGIA CENTER
600 WEST PEACHTREE NW
ATLANTA, GA 30308

PHONE: 404-631-1990

24 HOUR CONTACT:
NAME: _____
PHONE: _____

SCALE IN FEET
0 150 300 600

THIS PROJECT IS LOCATED 100 % IN CONGRESSIONAL DISTRICT NO. 11
THIS PROJECT IS LOCATED 100 % IN CHEROKEE COUNTY.

LAND LOT NOS. : 160, 161, 199, 200, 233, 234, 271, 272
LAND DISTRICT: 3
GMD : 1000 & 1032

GEORGIA REGISTERED No. PE026714 PROFESSIONAL ENGINEER RUSSELL R. MCMURRY

3-4-2014 Russell R. McMurry
DATE CHIEF ENGINEER, RUSSELL McMURRY, P.E.
GSWCC LEVEL II CERTIFICATION NO. 0000012103

PLANS COMPLETED:	03-07-2014
PLANS COMPLETED FOR PFPR:	02-29-2012
PLANS COMPLETED FOR FFPR:	05-09-2013
LOCATION & DESIGN APPROVAL:	03-05-2012

REVISIONS

DATE	PAGE NUMBER	REQUESTED BY	SIGNATURE & GSWCC LEVEL II	
3-31-14	196-199, 207-220	EPD	Shawn Fleet	0000007202

DRAWING No. 50-001