GA. TSAP 193 (9) 4A
Added Sheet 1-24-83
DELETED 5-19-83

DELETE ON CONSTRUCTION

~~TYPICAL SECTION~~

~~SECTION NO. 1~~ ~~ALTERNATE "B"~~

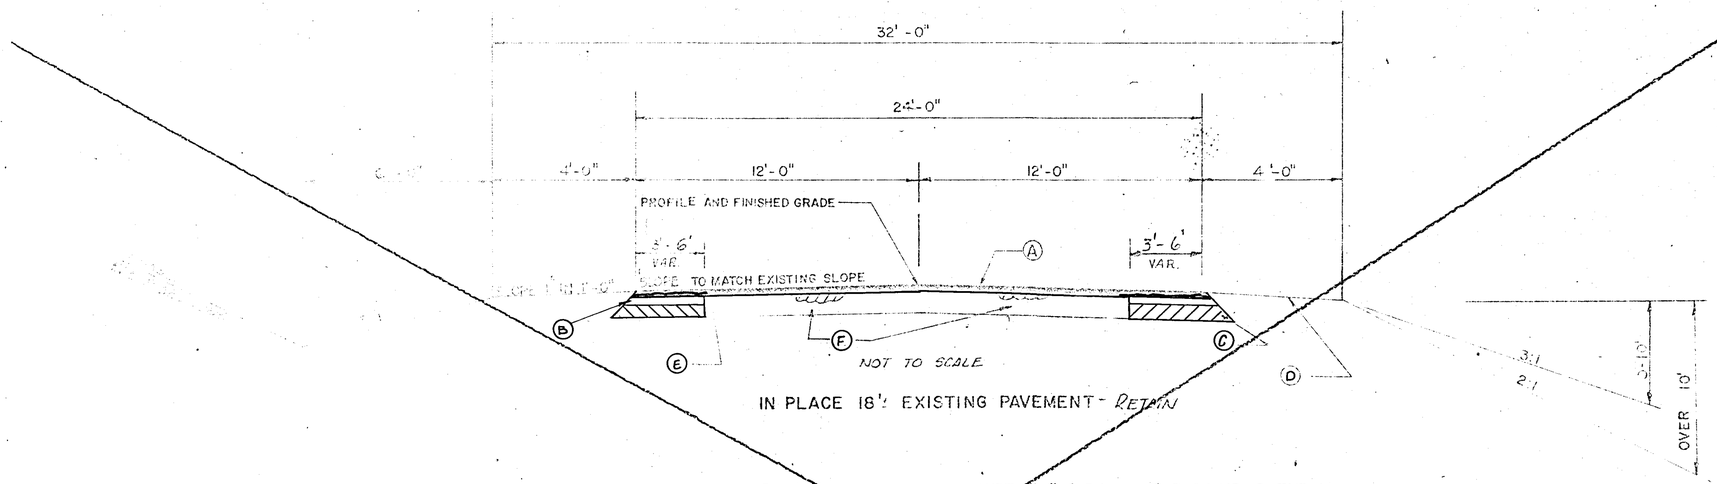

IN PLACE 18" EXISTING PAVEMENT - RETAIN

NOTE: RECOMMEND-PAVEMENT CUTS FOR REPLACING INADEQUATE CROSS DRAIN PIPES BE REPAIRED IN ACCORDANCE WITH THE CONSTR. DET. "STORM DRAIN AND UTILITY INSTALLATIONS BY OPEN CUT ACROSS EXISTING PAVEMENT", WHERE THE EXISTING PAVEMENT IS TO BE RETAINED.

NOTE: CONTRACTOR TO FURNISH PITS AND RECLAIM.

Ⓐ ASPHALTIC CONCRETE "F" (135 LBS PER SQ.YD., BLEND 1)
Ⓑ 2" ASPHALTIC CONCRETE "B"
Ⓒ 4" ASPHALTIC CONCRETE BASE (GROUP 1 OR 2)
Ⓓ UNCLASSIFIED SHOULDERS
Ⓔ EXISTING BASE & SURFACE
Ⓕ ASPHALTIC CONCRETE LEVELING (60# PER SQ.YD.)
BITUMINOUS TACK COAT

TYPICAL SECTION NO. 1 APPLICABLE FROM STA.:

158+00 - 173+00
179+00 - 187+00
190+00 - 198+50
202+50 - 245+50
257+75 - 269+50
282+00 - 308+00
315+00 - 325+00
330+00 - 349+00
351+00 - 372+00

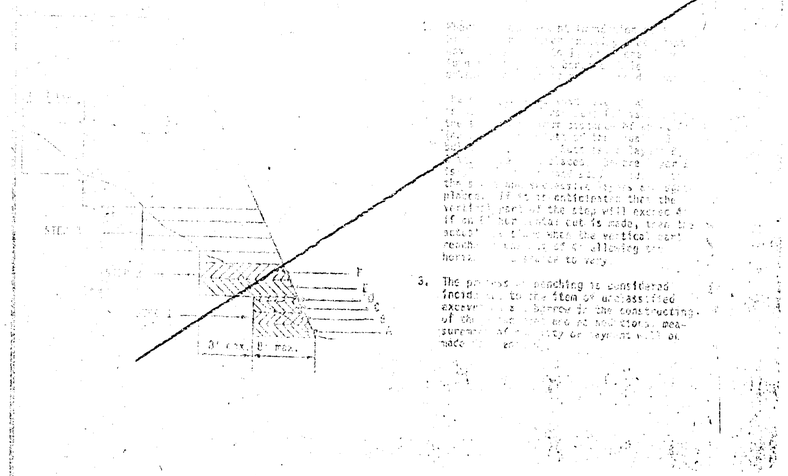

THIS PROJECT IS CLASSIFIED AS A GRADING AND PAVING PROJECT.

STATION TO STATION	LENGTH OF PROJECT: ROADWAY LIN. FT.	ROADWAY MILES	BRIDGES LIN. FT.	BRIDGES MILES	EQUALITIES
158+00 - 306+37.94	14837.94	2.810			306+37.94 - 306+38.16
306+38.16 - 314+53.87	815.71	0.154			314+53.87 - 314+62.05
314+62.05 - 372+00	5737.95	1.087			
TOTAL	21371.60	4.051			

LENGTH OF PROJECT	MILES
NET LENGTH ROADWAY	4.051
NET LENGTH BRIDGES	0.000
NET LENGTH PROJECT	4.051
NET LENGTH EXCEPTION	0.000
GROSS LENGTH PROJECT	4.051

THIS SECTION IS APPLICABLE FROM STA. 349+00 TO 351+00

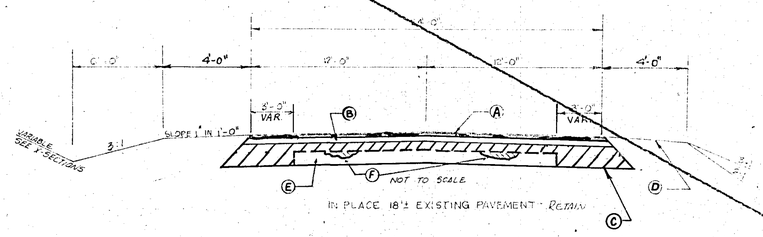

IN PLACE 18" EXISTING PAVEMENT - RETAIN