| STATE | PROJECT NUMBER | SHEET NO. | TOTAL SHEETS |
|---|---|---|---|
| GA. | TSAP 193 (9) | 5 | 135 |

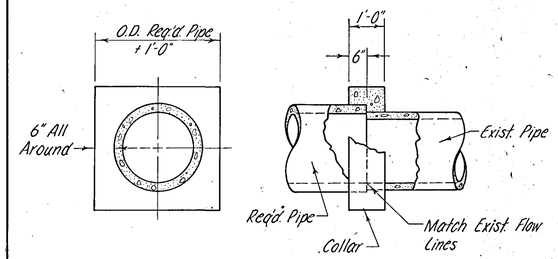


Basis Of Payment: Cu. Yds. Class "A" Concrete

## Conc. Pipe Collar Detail

Scale: 1" = 2'-0"

NOTES:

1. Ditch Checks To Be Placed On 6" Vertical Intervals On Grades 3% And Over Or As Directed By The Engineer.
2. All Dimensions May Be Changed To Conform To Exist. Field Conditions.
3. Basis Of Payment:
   Stone Plain Rip Rap - Per Sq. Yd.
   Loose Sod - Per Cu. Yd.
4. Quantities Per Ditch Check (For Estimating Only).
   a) Flat Bottom Ditch:
      Stone Plain Rip Rap = 2.44 S.Y.
      Loose Sod = 0.41 C.Y.
   b) "Vee" Ditch:
      Stone Plain Rip Rap = 1.39 S.Y.
      Loose Sod = 0.25 C.Y.

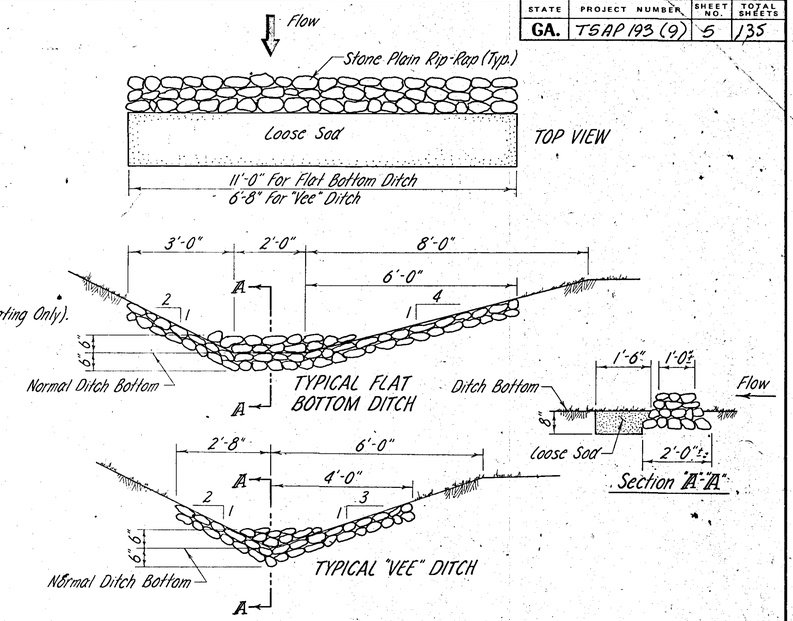


## Ditch Check Details

Scale: 1" = 2'-0"

# CONSTRUCTION DETAIL FOR DRIVEWAYS

NOTE:
△ SEE PLAN SHEETS FOR WIDTHS OF DRIVES
* SLOPE SHOWN IS NORMAL, ALL DRIVES TO BE SLOPED TO FIT CONDITIONS. DITCHES AND SLOPES TO BE VARIED TO FIT CONDITIONS.

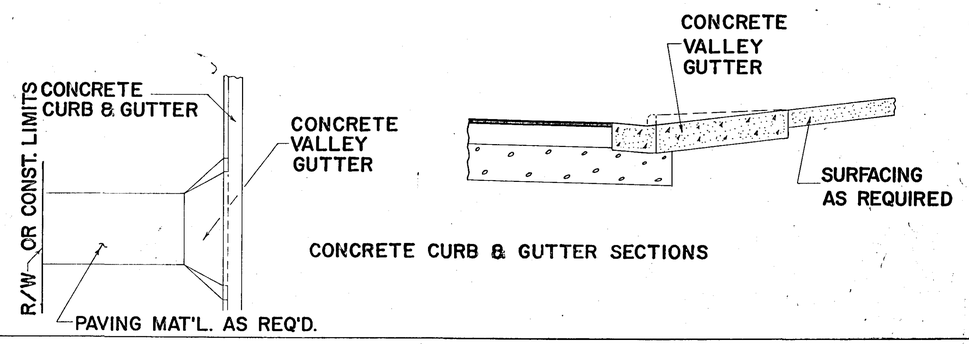


CONCRETE CURB & GUTTER SECTIONS

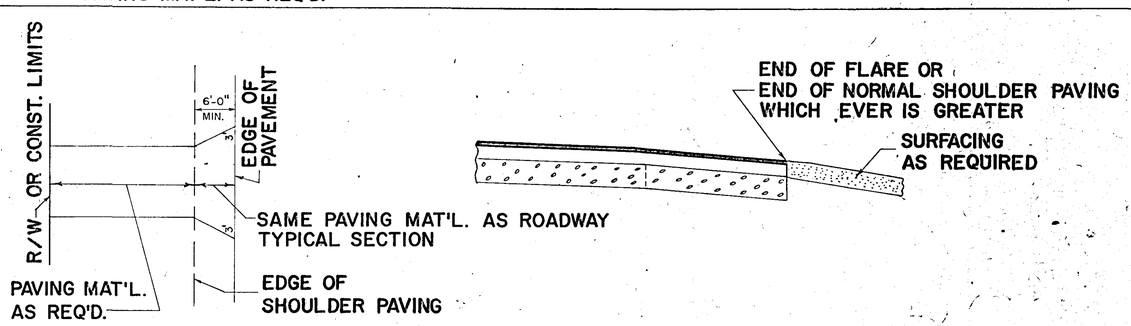

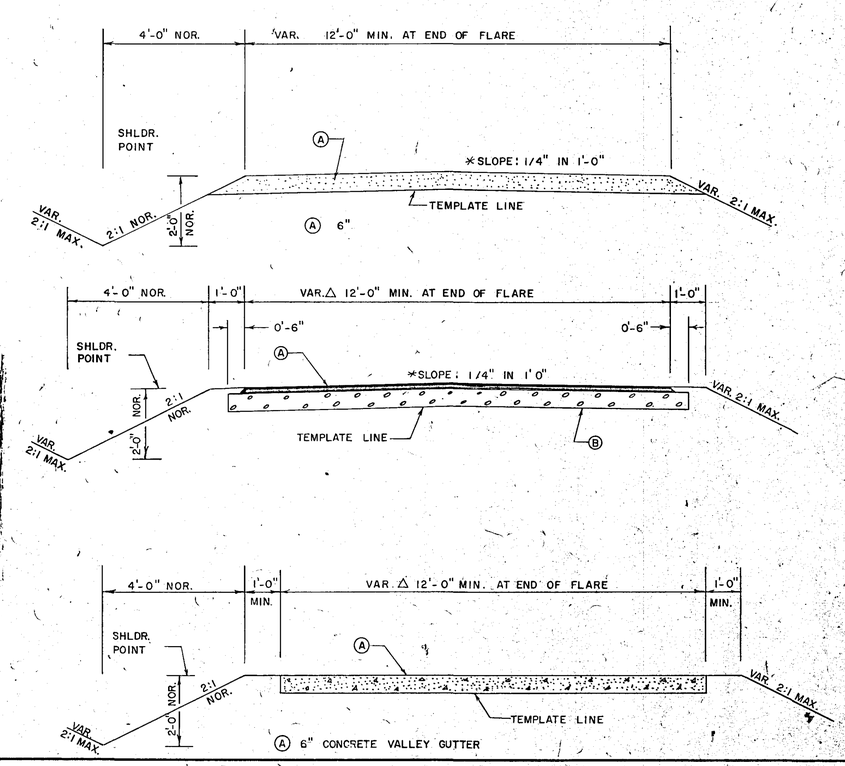
NORMAL RURAL SECTION
(NO CURB & GUTTER)