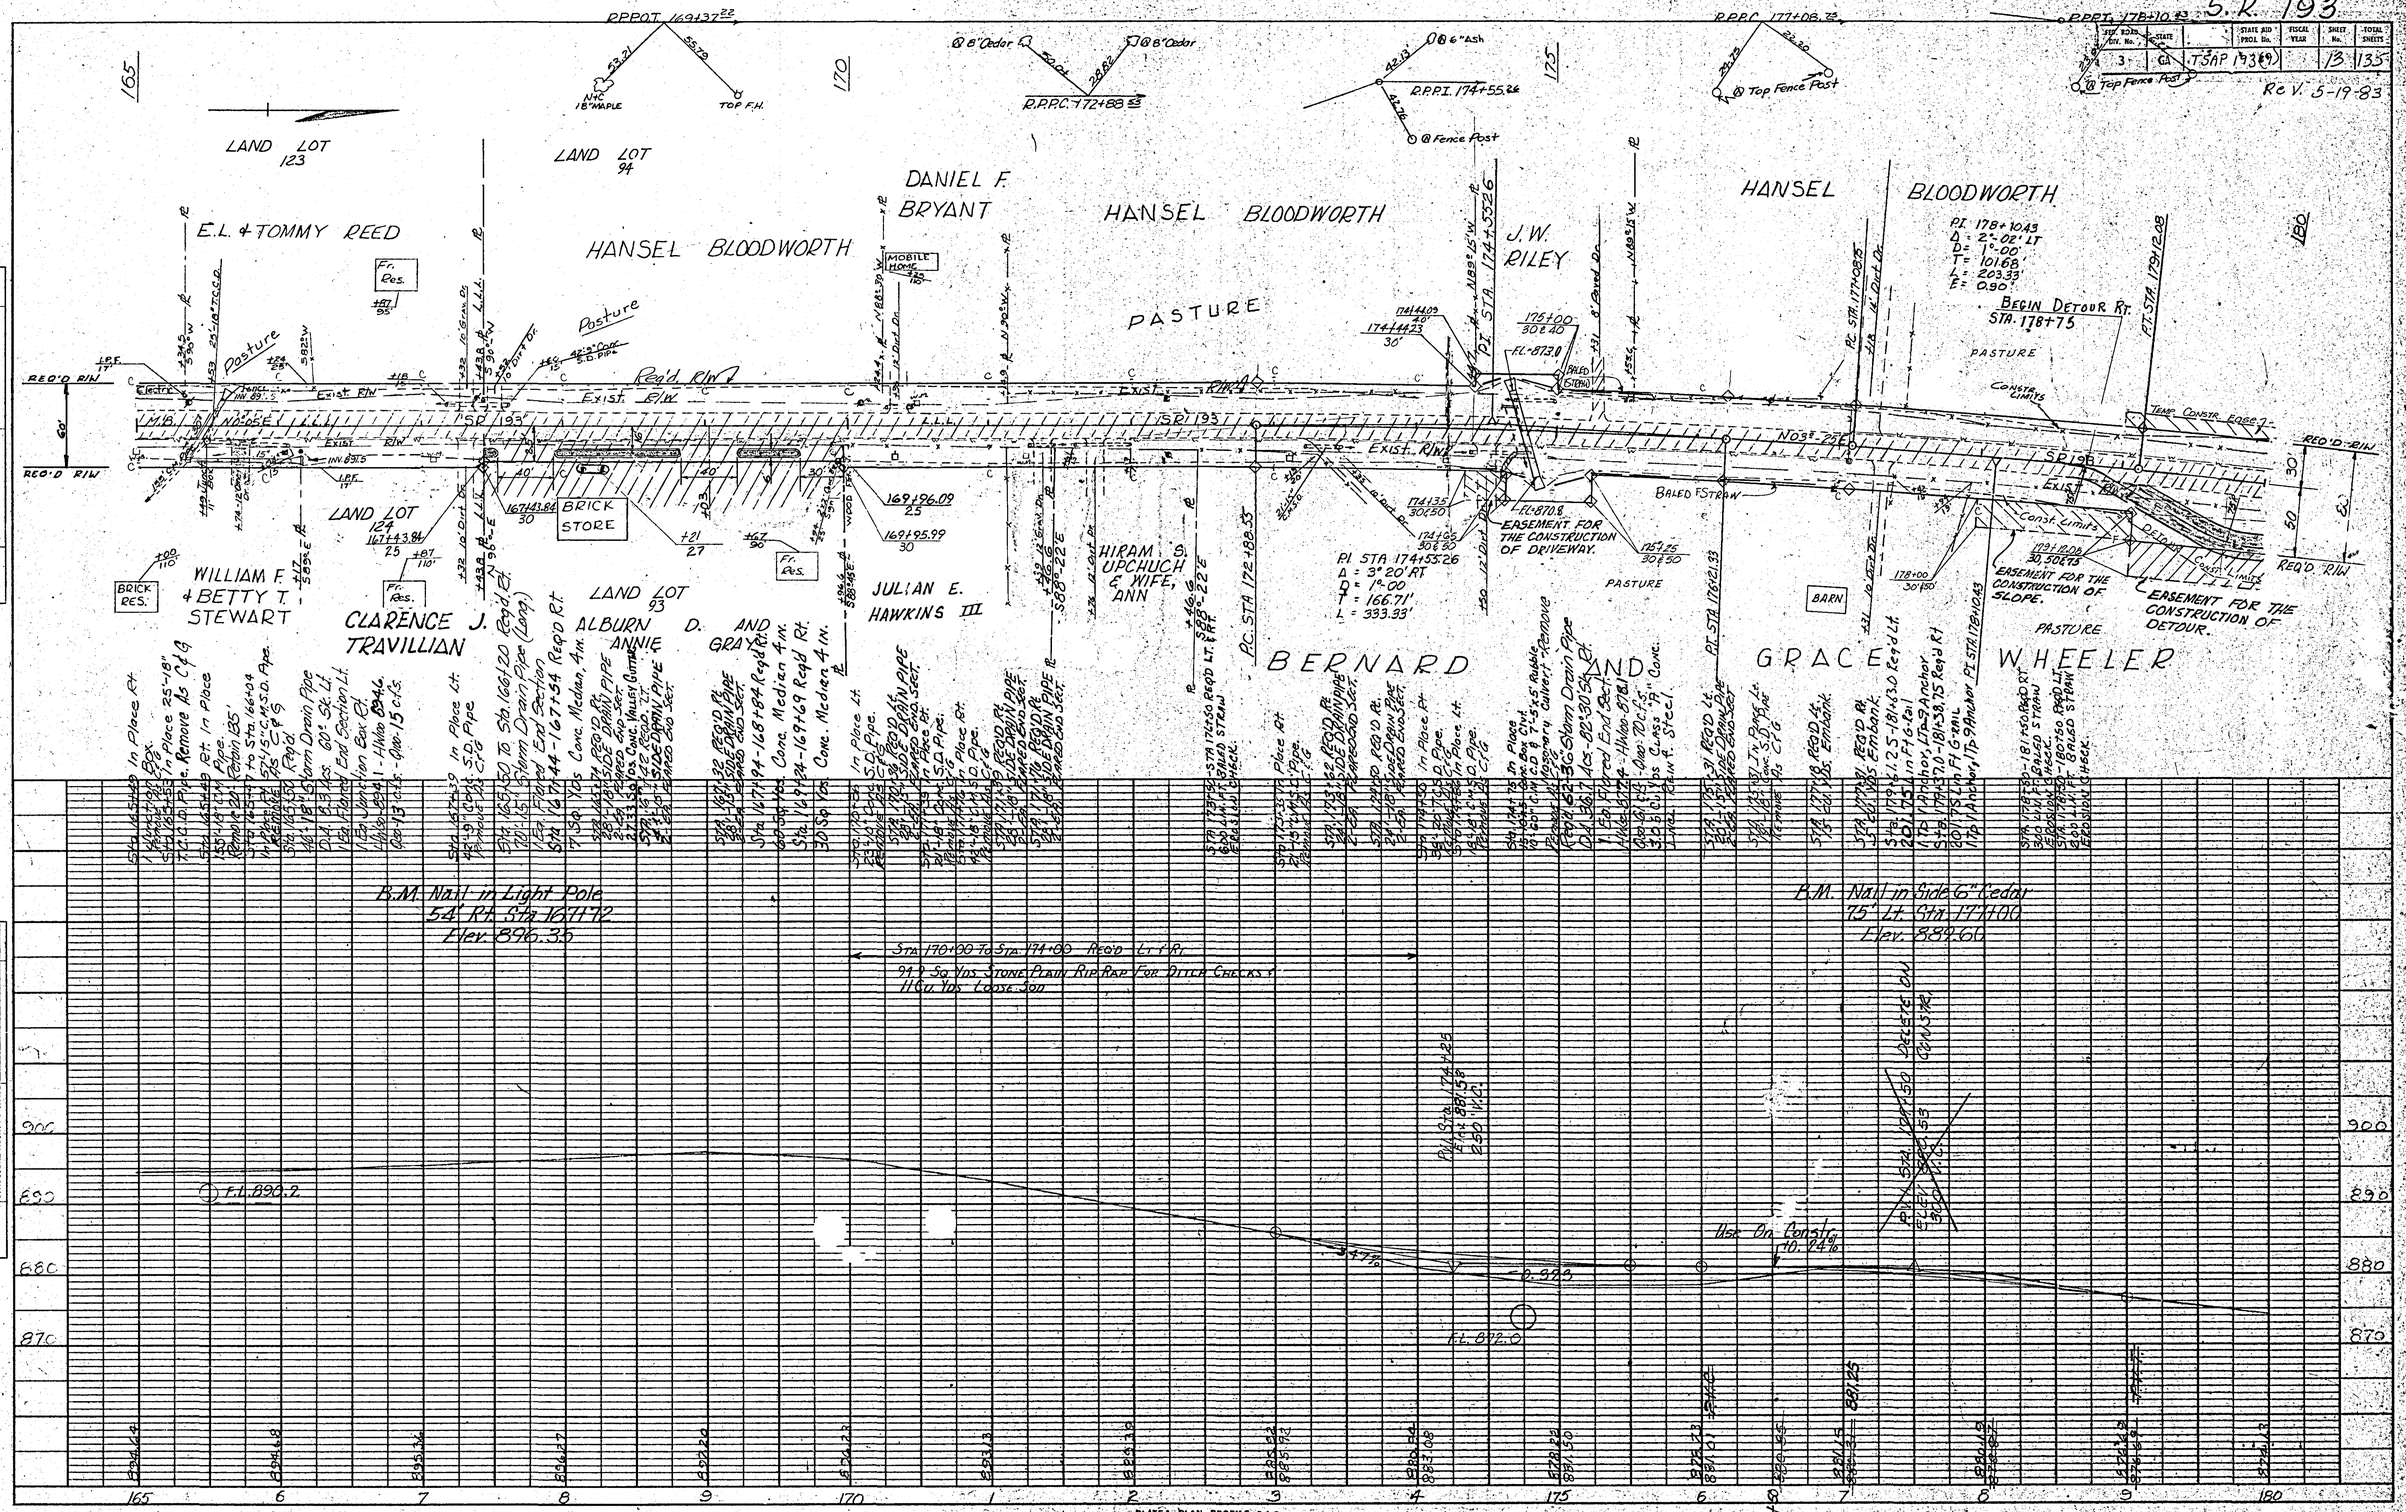
S.R. 193
REV. 5-19-83
LAND LOT 123
LAND LOT 94
LAND LOT 124
LAND LOT 93
E.L. & TOMMY REED
HANSEL BLOODWORTH
DANIEL F. BRYANT
HANSEL BLOODWORTH
J.W. RILEY
HANSEL BLOODWORTH
PASTURE
WILLIAM F. & BETTY T. STEWART
CLARENCE J. TRAVILLIAN
ALBURN D. AND ANNIE GRAY
JULIAN E. HAWKINS III
HIRAM S. UPCHUCH & WIFE, ANN
BERNARD AND GRACE WHEELER
BRICK STORE
BARN
BEGIN DETOUR RT. STA. 178+75
EASEMENT FOR THE CONSTRUCTION OF DRIVEWAY.
EASEMENT FOR THE CONSTRUCTION OF SLOPE.
EASEMENT FOR THE CONSTRUCTION OF DETOUR.
B.M. Nail in Light Pole 54' Rt. Sta. 167+72 Elev. 896.35
B.M. Nail in Side 6" Cedar 75' Lt. Sta. 177+00 Elev. 889.60
STA. 170+00 TO STA. 174+00 REQ'D LT & RT.
94.9 SQ. YDS. STONE PLAIN RIP RAP FOR DITCH CHECKS & 11 CU. YDS. LOOSE SOIL
F.L. 890.2
F.L. 872.0
Use On Constr. 10.24%
DELETE ON CONSTR.
PLATE 1 - PLAN - PROFILE - F.A.S.
CLEARPRINT PAPER CO., S.F. CAL.
PE-SP-193(1) WALKER CO.