S.R. 193

FED. ROAD DIV. No.	STATE		STATE AID PROJ. No.	FISCAL YEAR	SHEET No.	TOTAL SHEETS
3	GA	TSR P. 193(9)			16	135

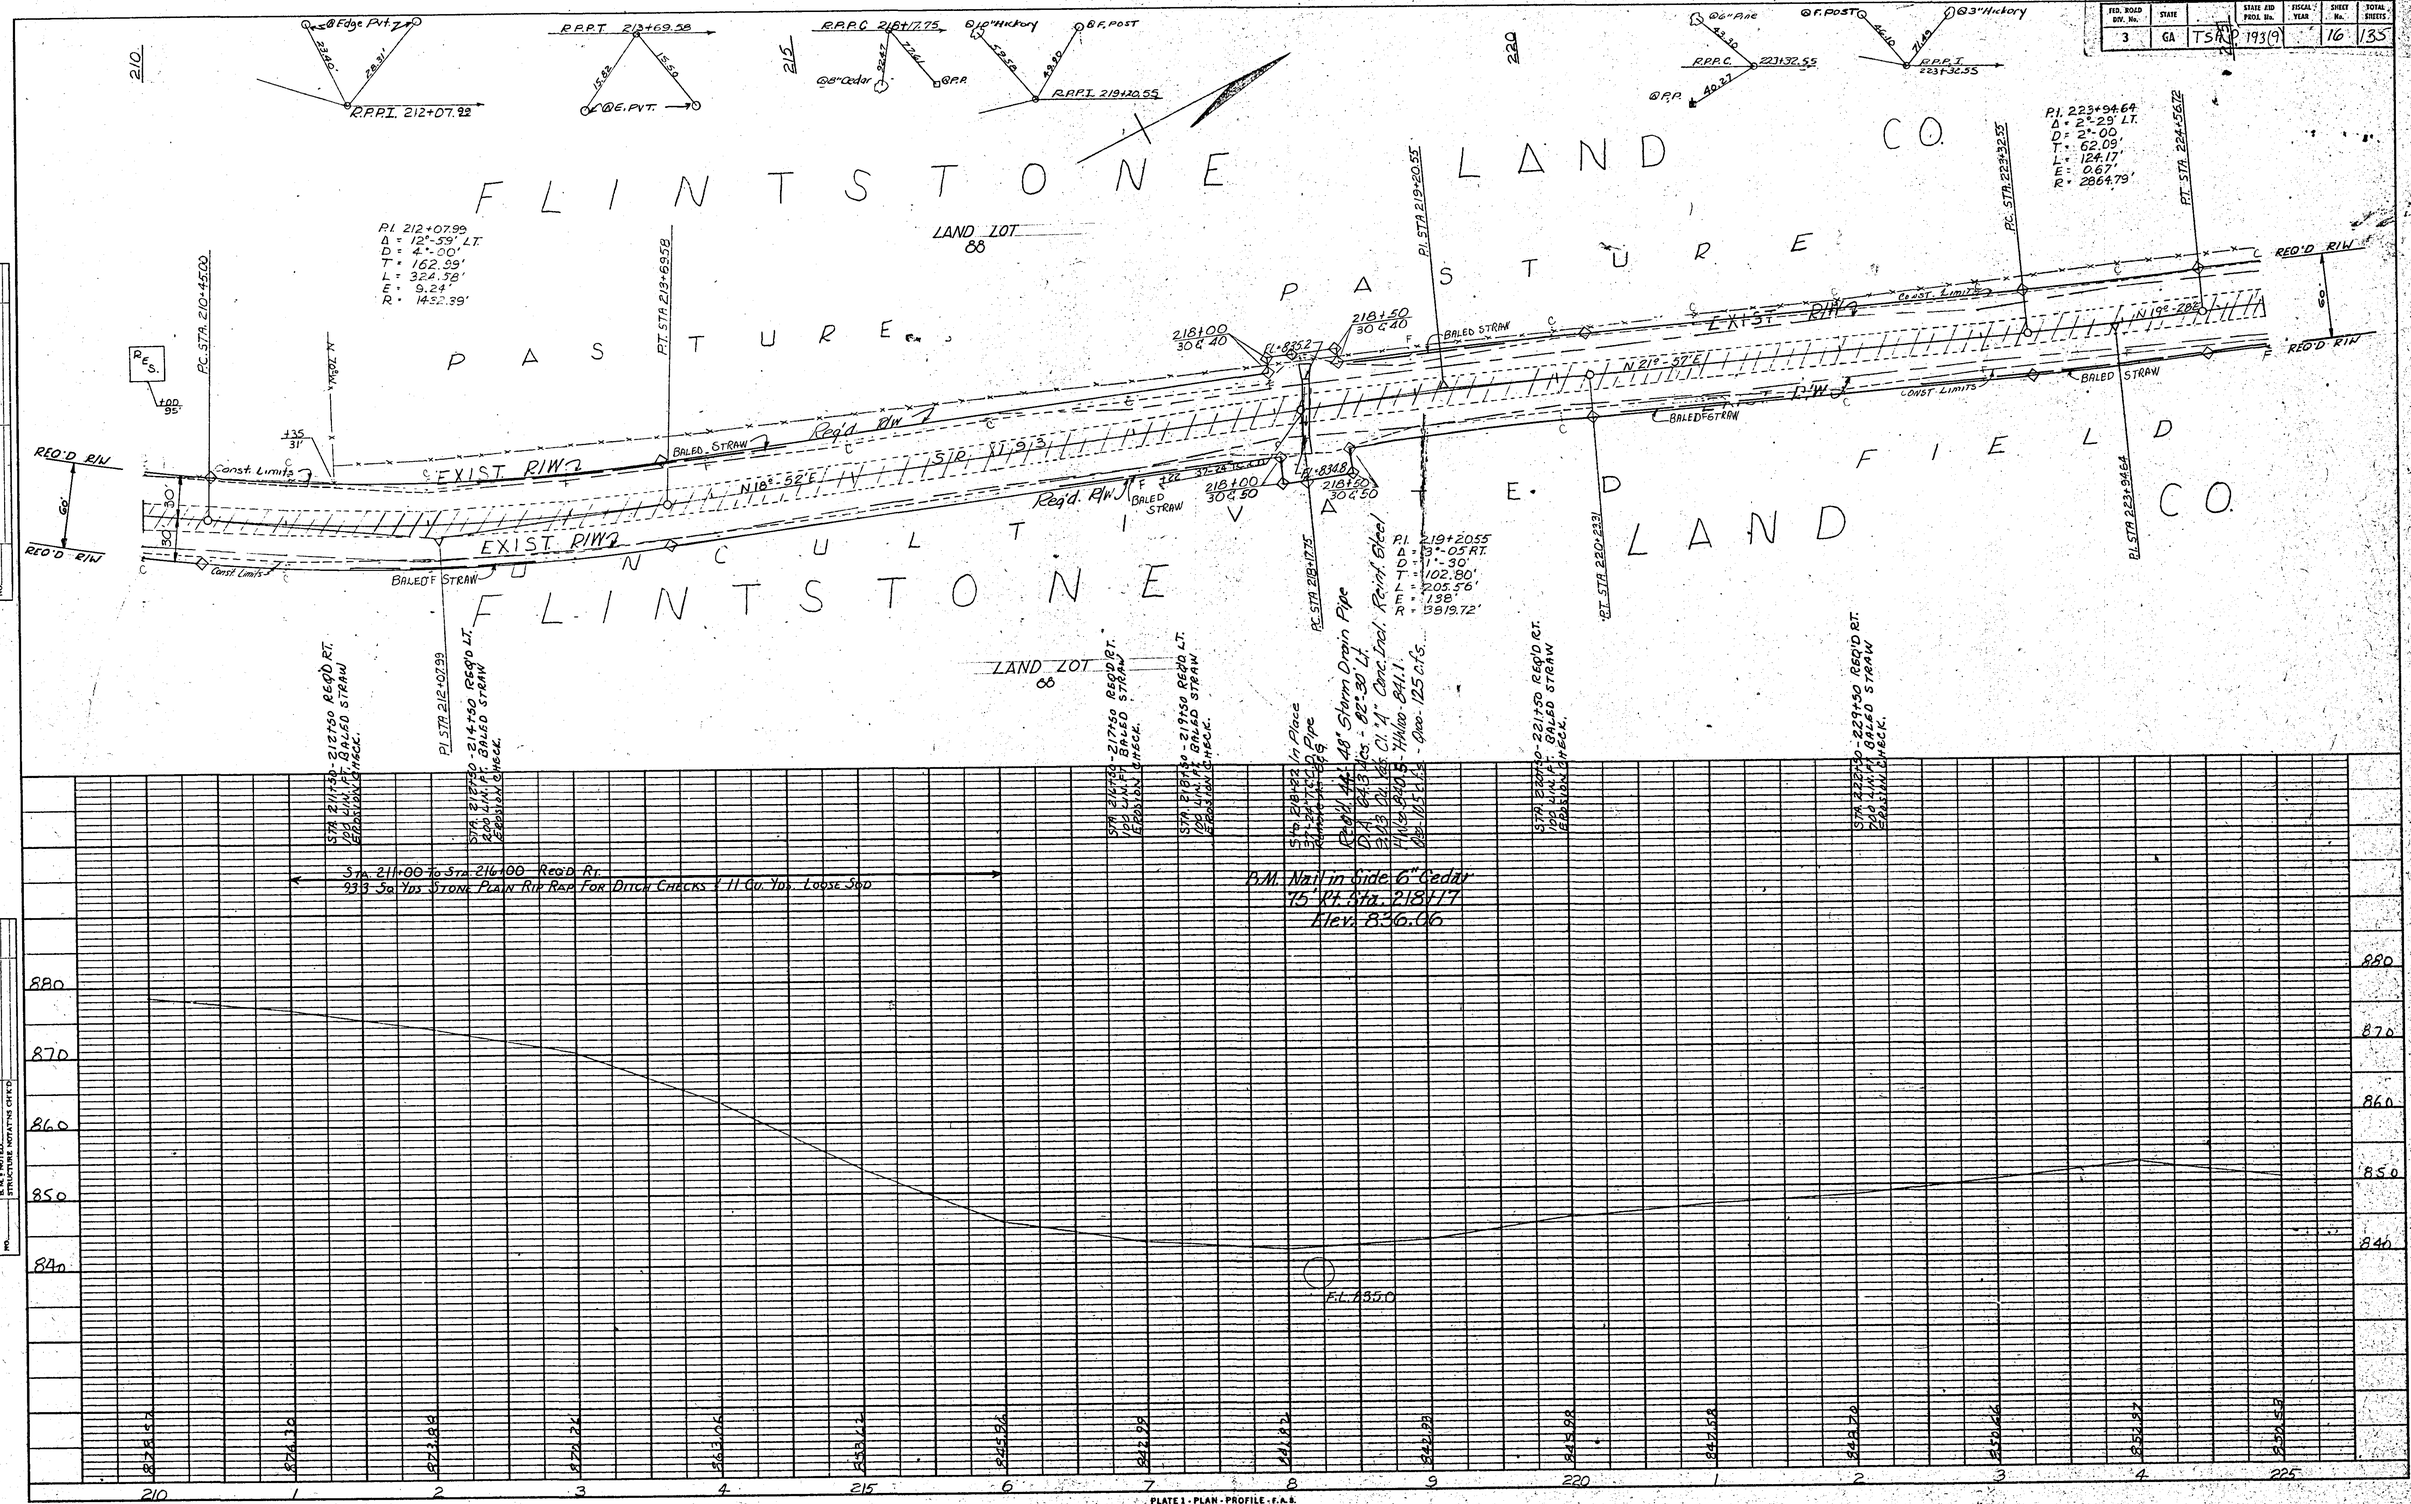

PLAN
SURVEYED
PLOTTED
ALIGNMENT CHECKED
RT. OF WAY CHECKED
NOTE BOOK
NO.
BY
DATE

PROFILE
SURVEYED
PLOTTED
GRADES CHECKED
B.M.'S NOTED
STRUCTURE NOTATIONS CHK'D
NOTE BOOK
NO.
BY
DATE

PLATE 1 - PLAN - PROFILE - F.A.S.
CLEARPRINT PAPER CO., S. F. CAL.
NO. 10008-1

PE-SP-193(1) WALKER CO.