S.R. 193

FED. ROAD DIV. No.	STATE		STATE RD PROJ. No.	FISCAL YEAR	SHEET No.	TOTAL SHEETS
3	GA	TSAP	193(9)		20	135

Rev. 5-19-83

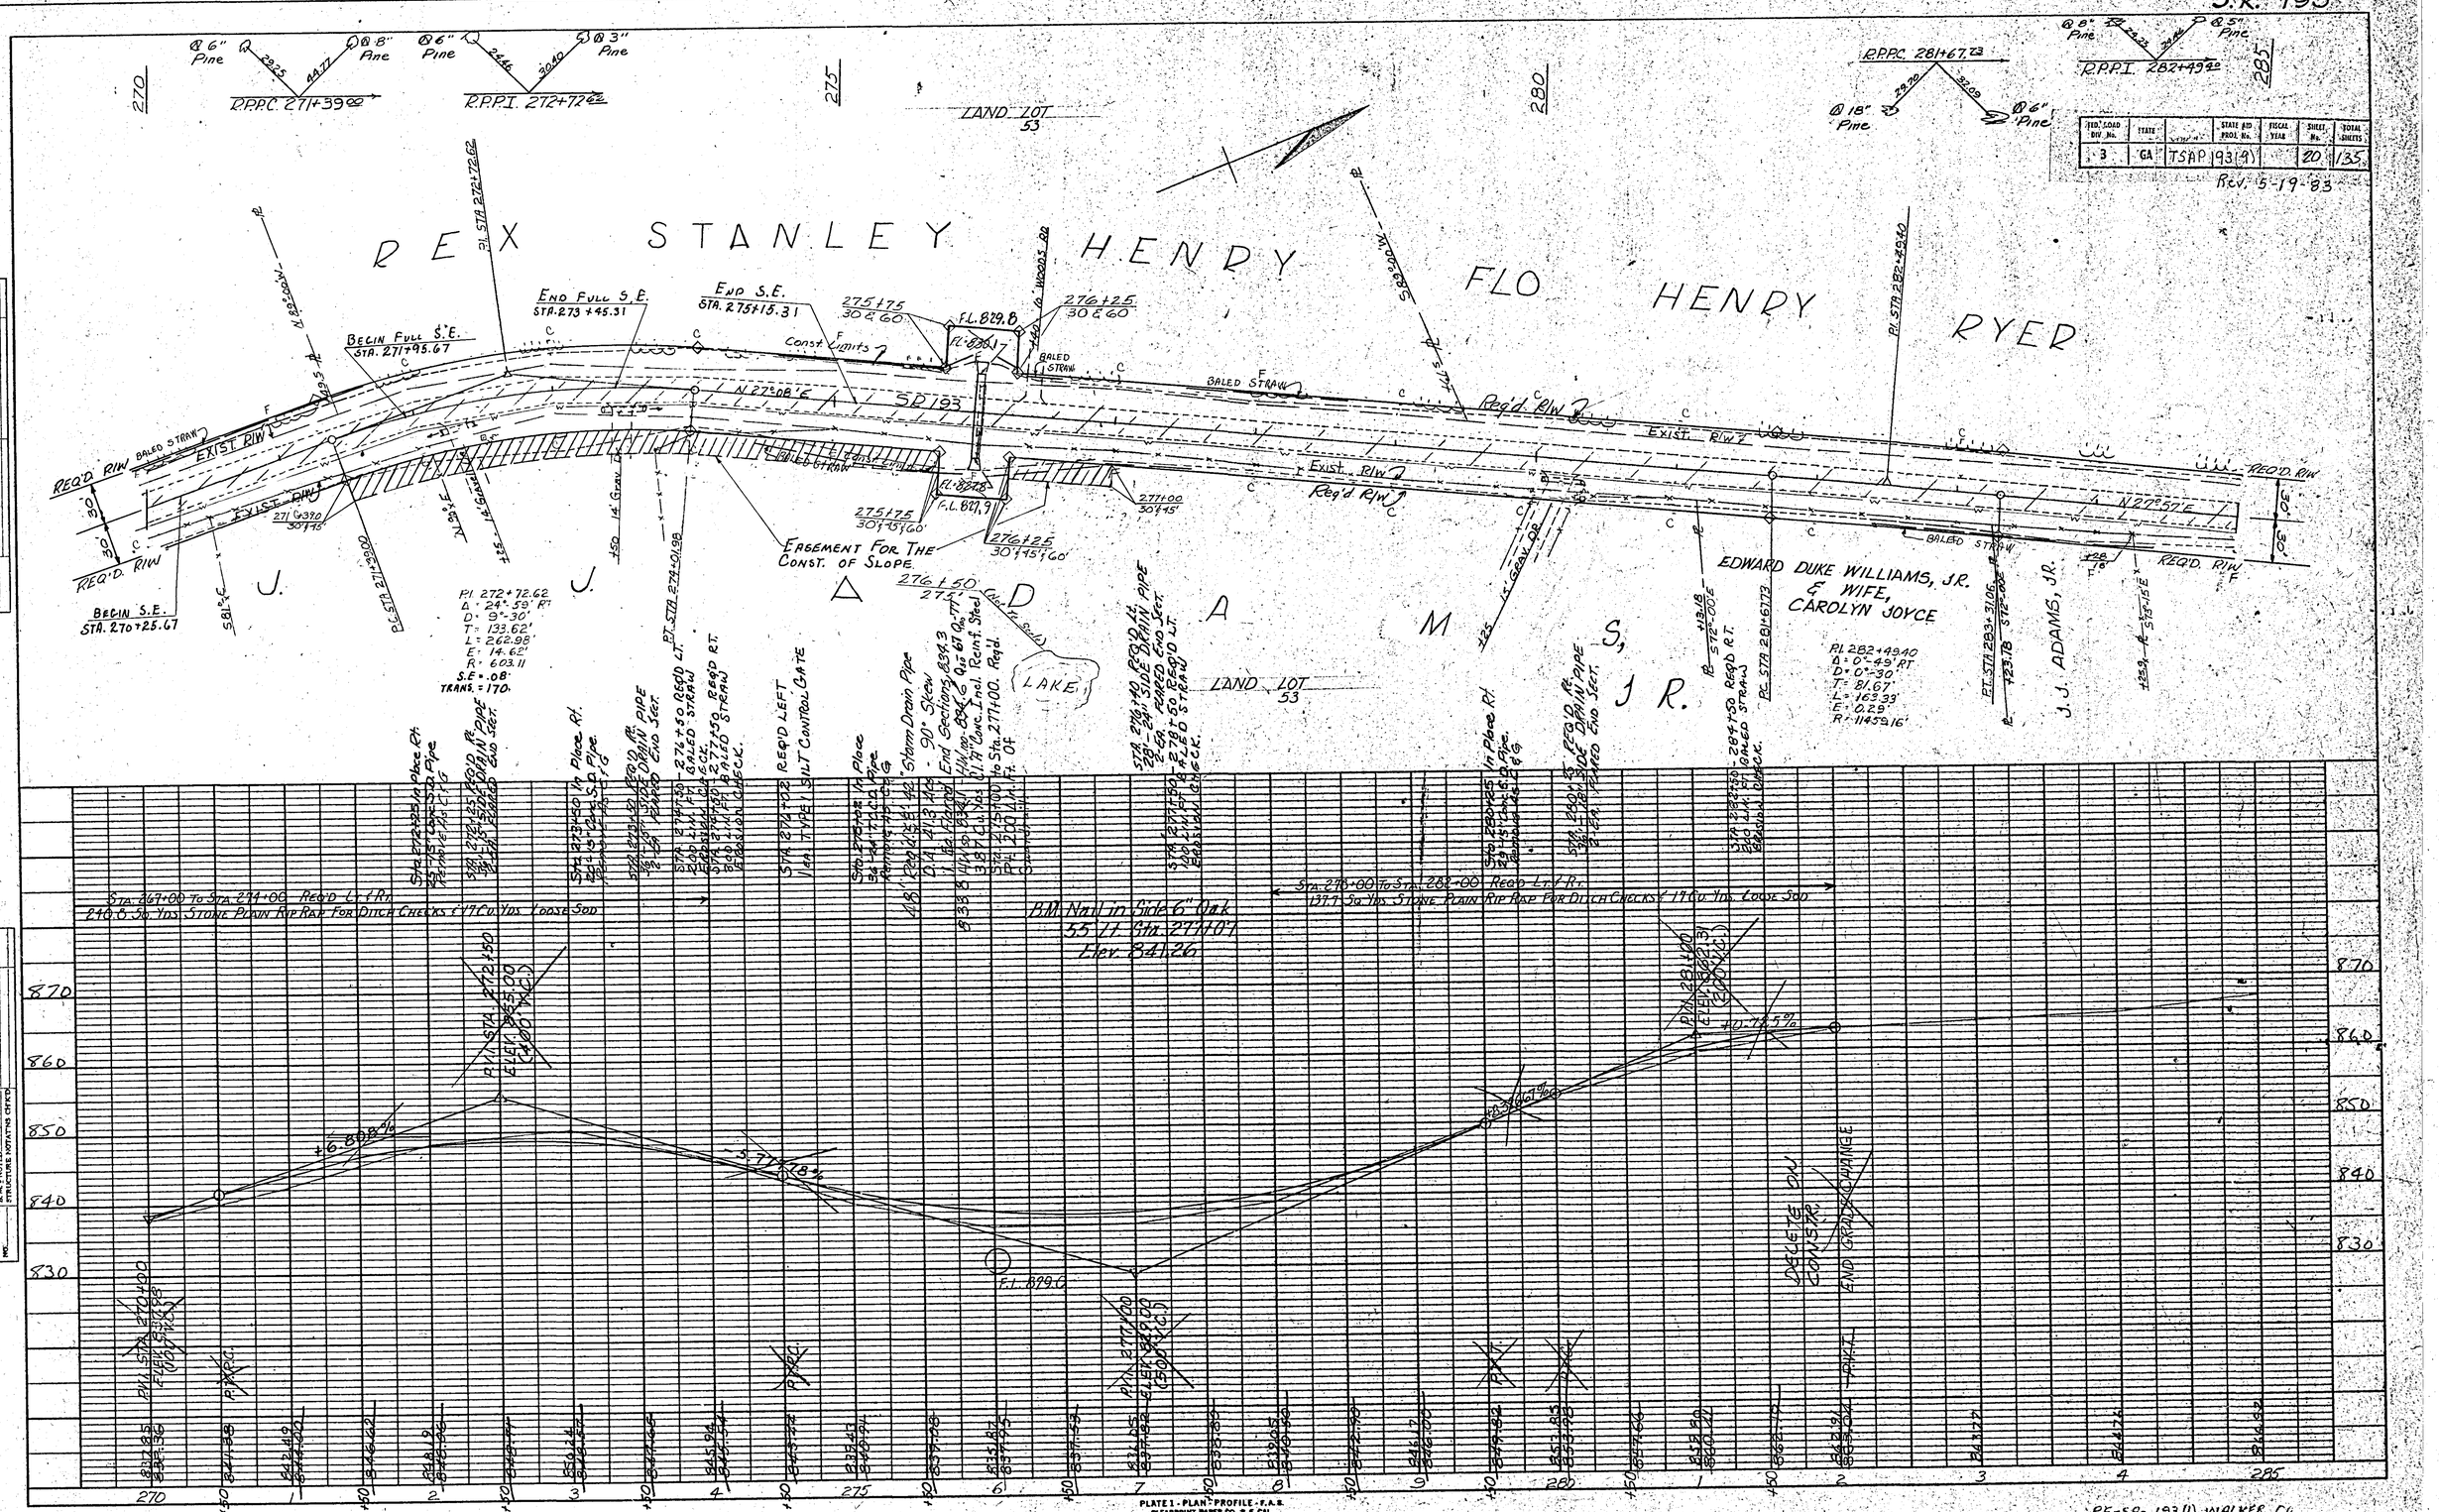

PLAN
SURVEYED
PLOTTED
GRADES CHECKED
R/W CHECKED
NOTE BOOK
NO.
BY
DATE

PROFILE
SURVEYED
PLOTTED
GRADES CHECKED
B.M.'S NOTED
STRUCTURE DATA CHECKED
NOTE BOOK
NO.
BY
DATE