S.R. 193

FED. ROAD DIV. No.	STATE		STATE AID PROJ. No.	FISCAL YEAR	SHEET No.	TOTAL SHEETS
3	GA	T&A P.	193(9)		31	135

Rev. 5-19-83

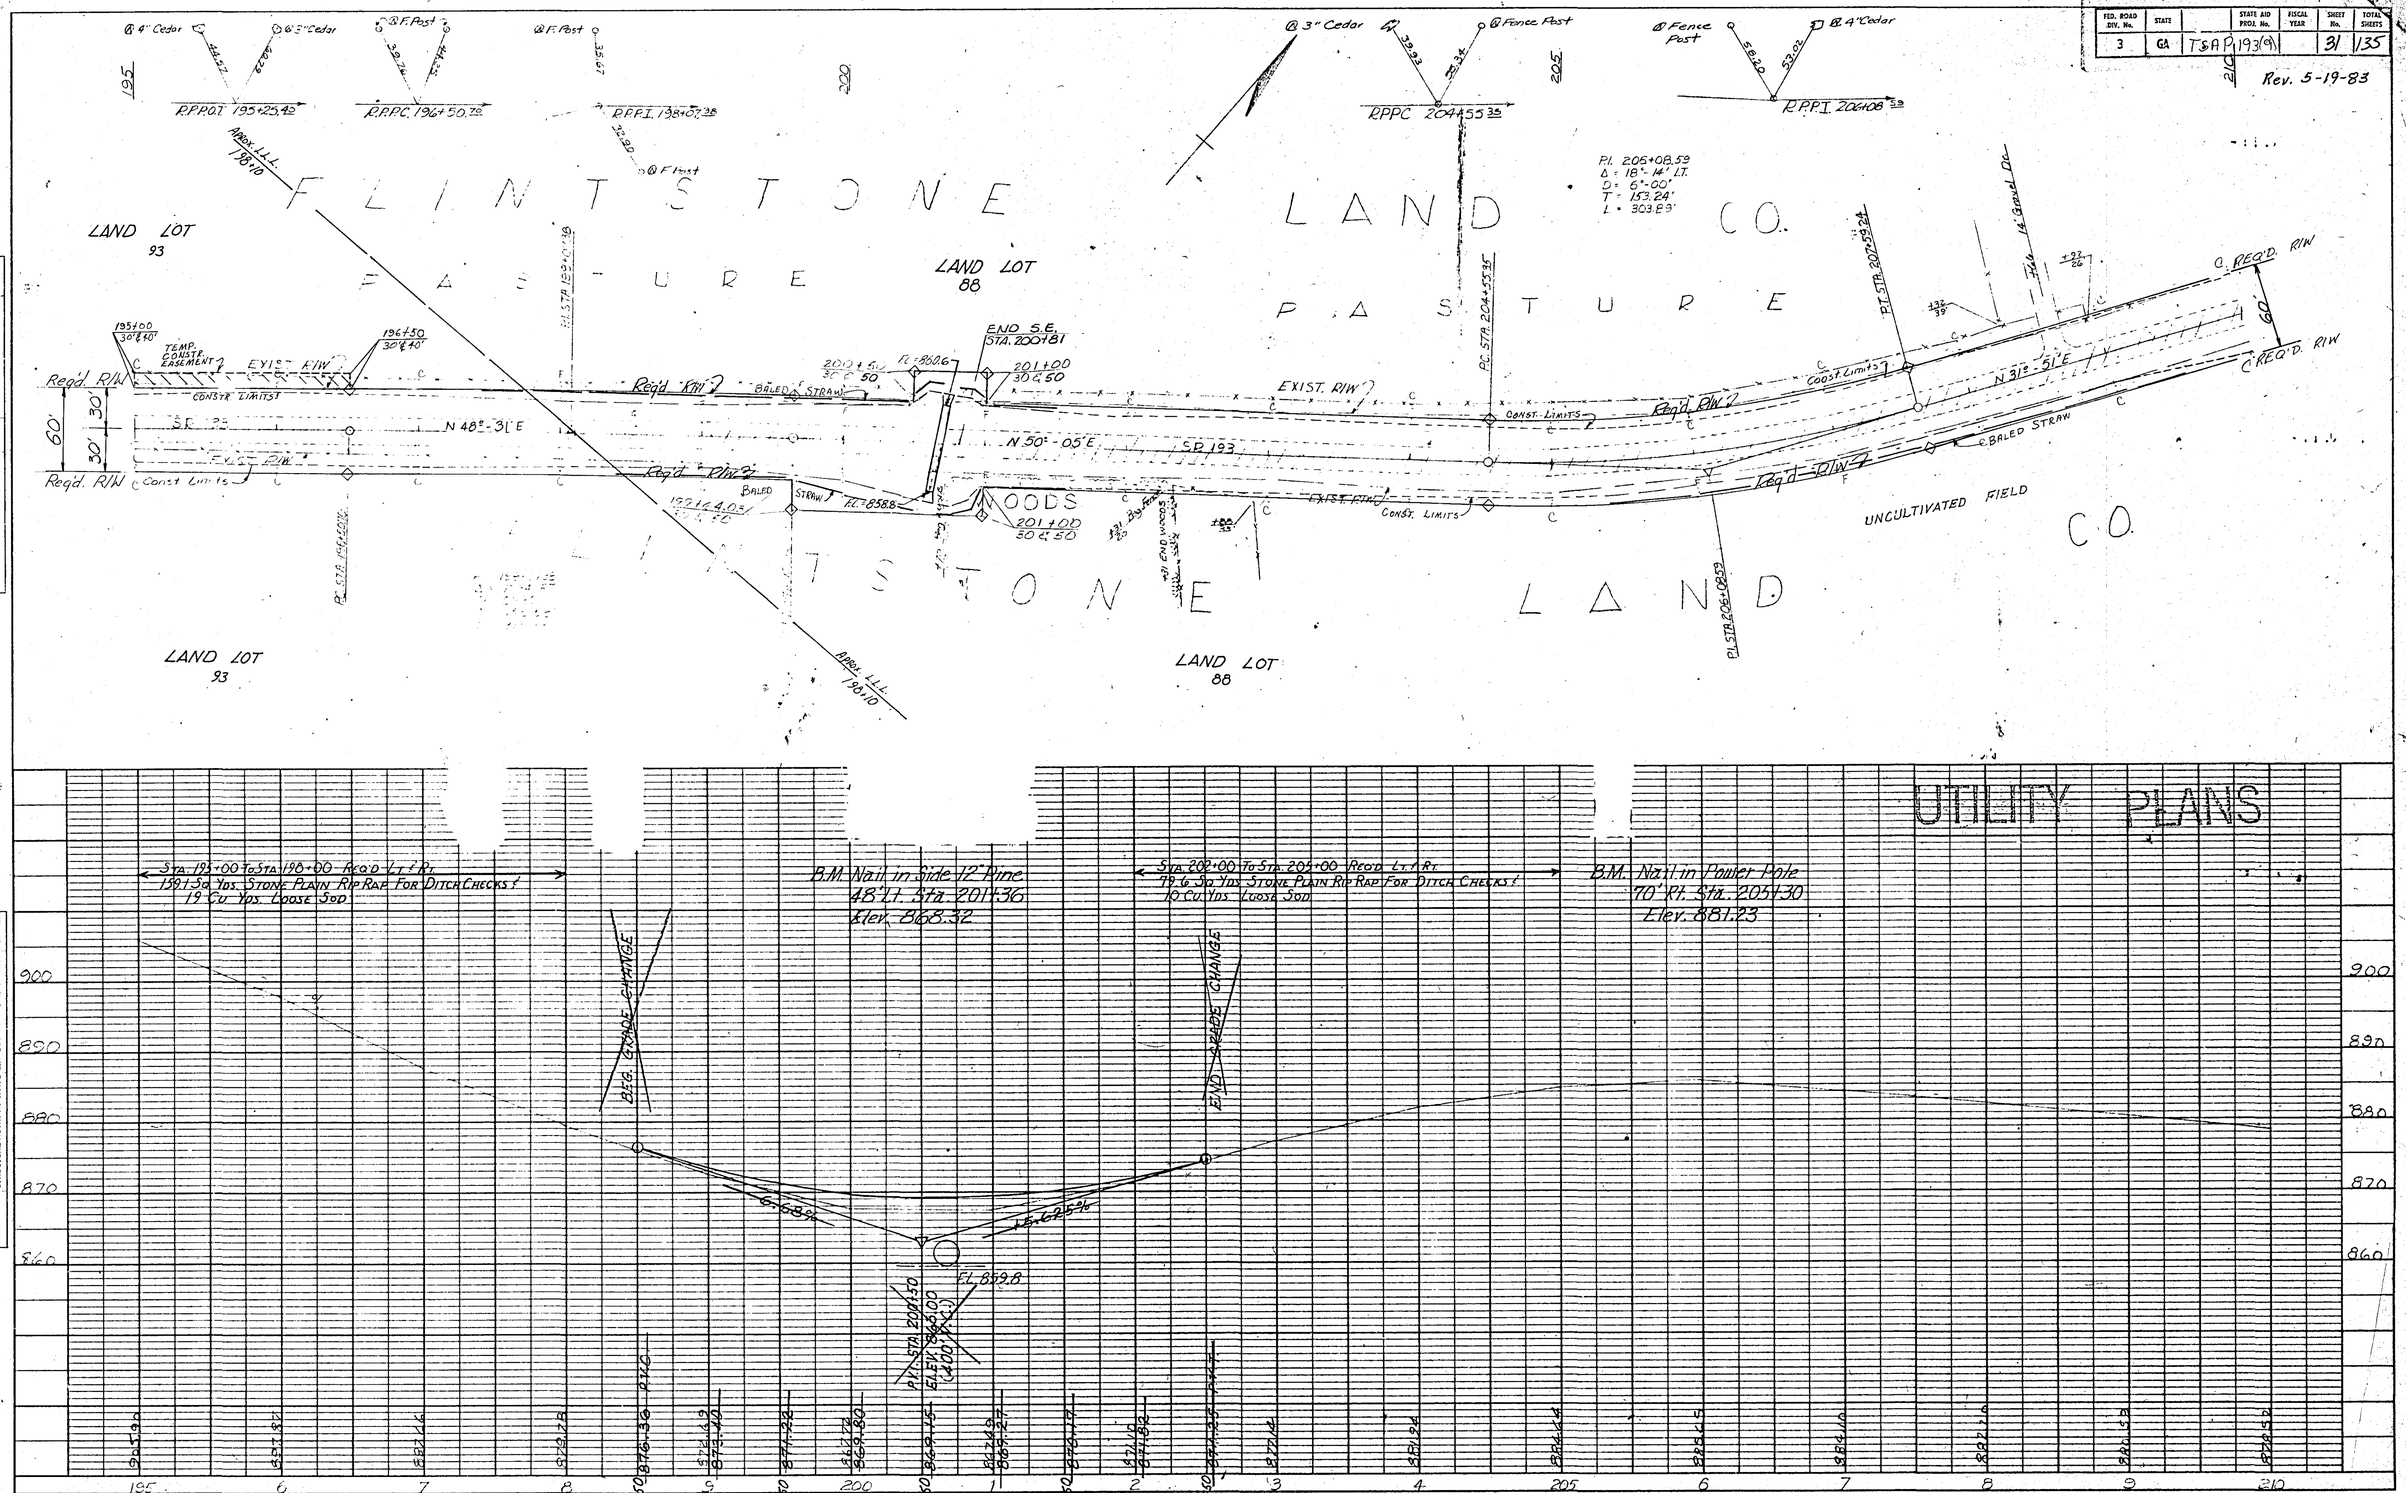

PLAN
SURVEYED
PLOTTED
ALIGNMENT CHECKED
RT OF WAY CHECKED
NOTE BOOK
NO.
BY
DATE

PROFILE
SURVEYED
PLOTTED
GRADES CHECKED
B. M. & NOTED
STRUCTURE NOTATNS CHK'D
NOTE-BOOK
NO.
BY
DATE

PLATE 1 - PLAN - PROFILE - F.A.S.
CLEARPRINT PAPER CO., S. F. CAL.
NO. 1000H-1

PE-SP-193(1) WALKER CO