S.R. 193

FED. ROAD DIV. No.	STATE	PROJECT	FISCAL YEAR	SHEET No.	TOTAL SHEETS
3	GA	TSAP 193(1)		34	135

Rev 5-19-83

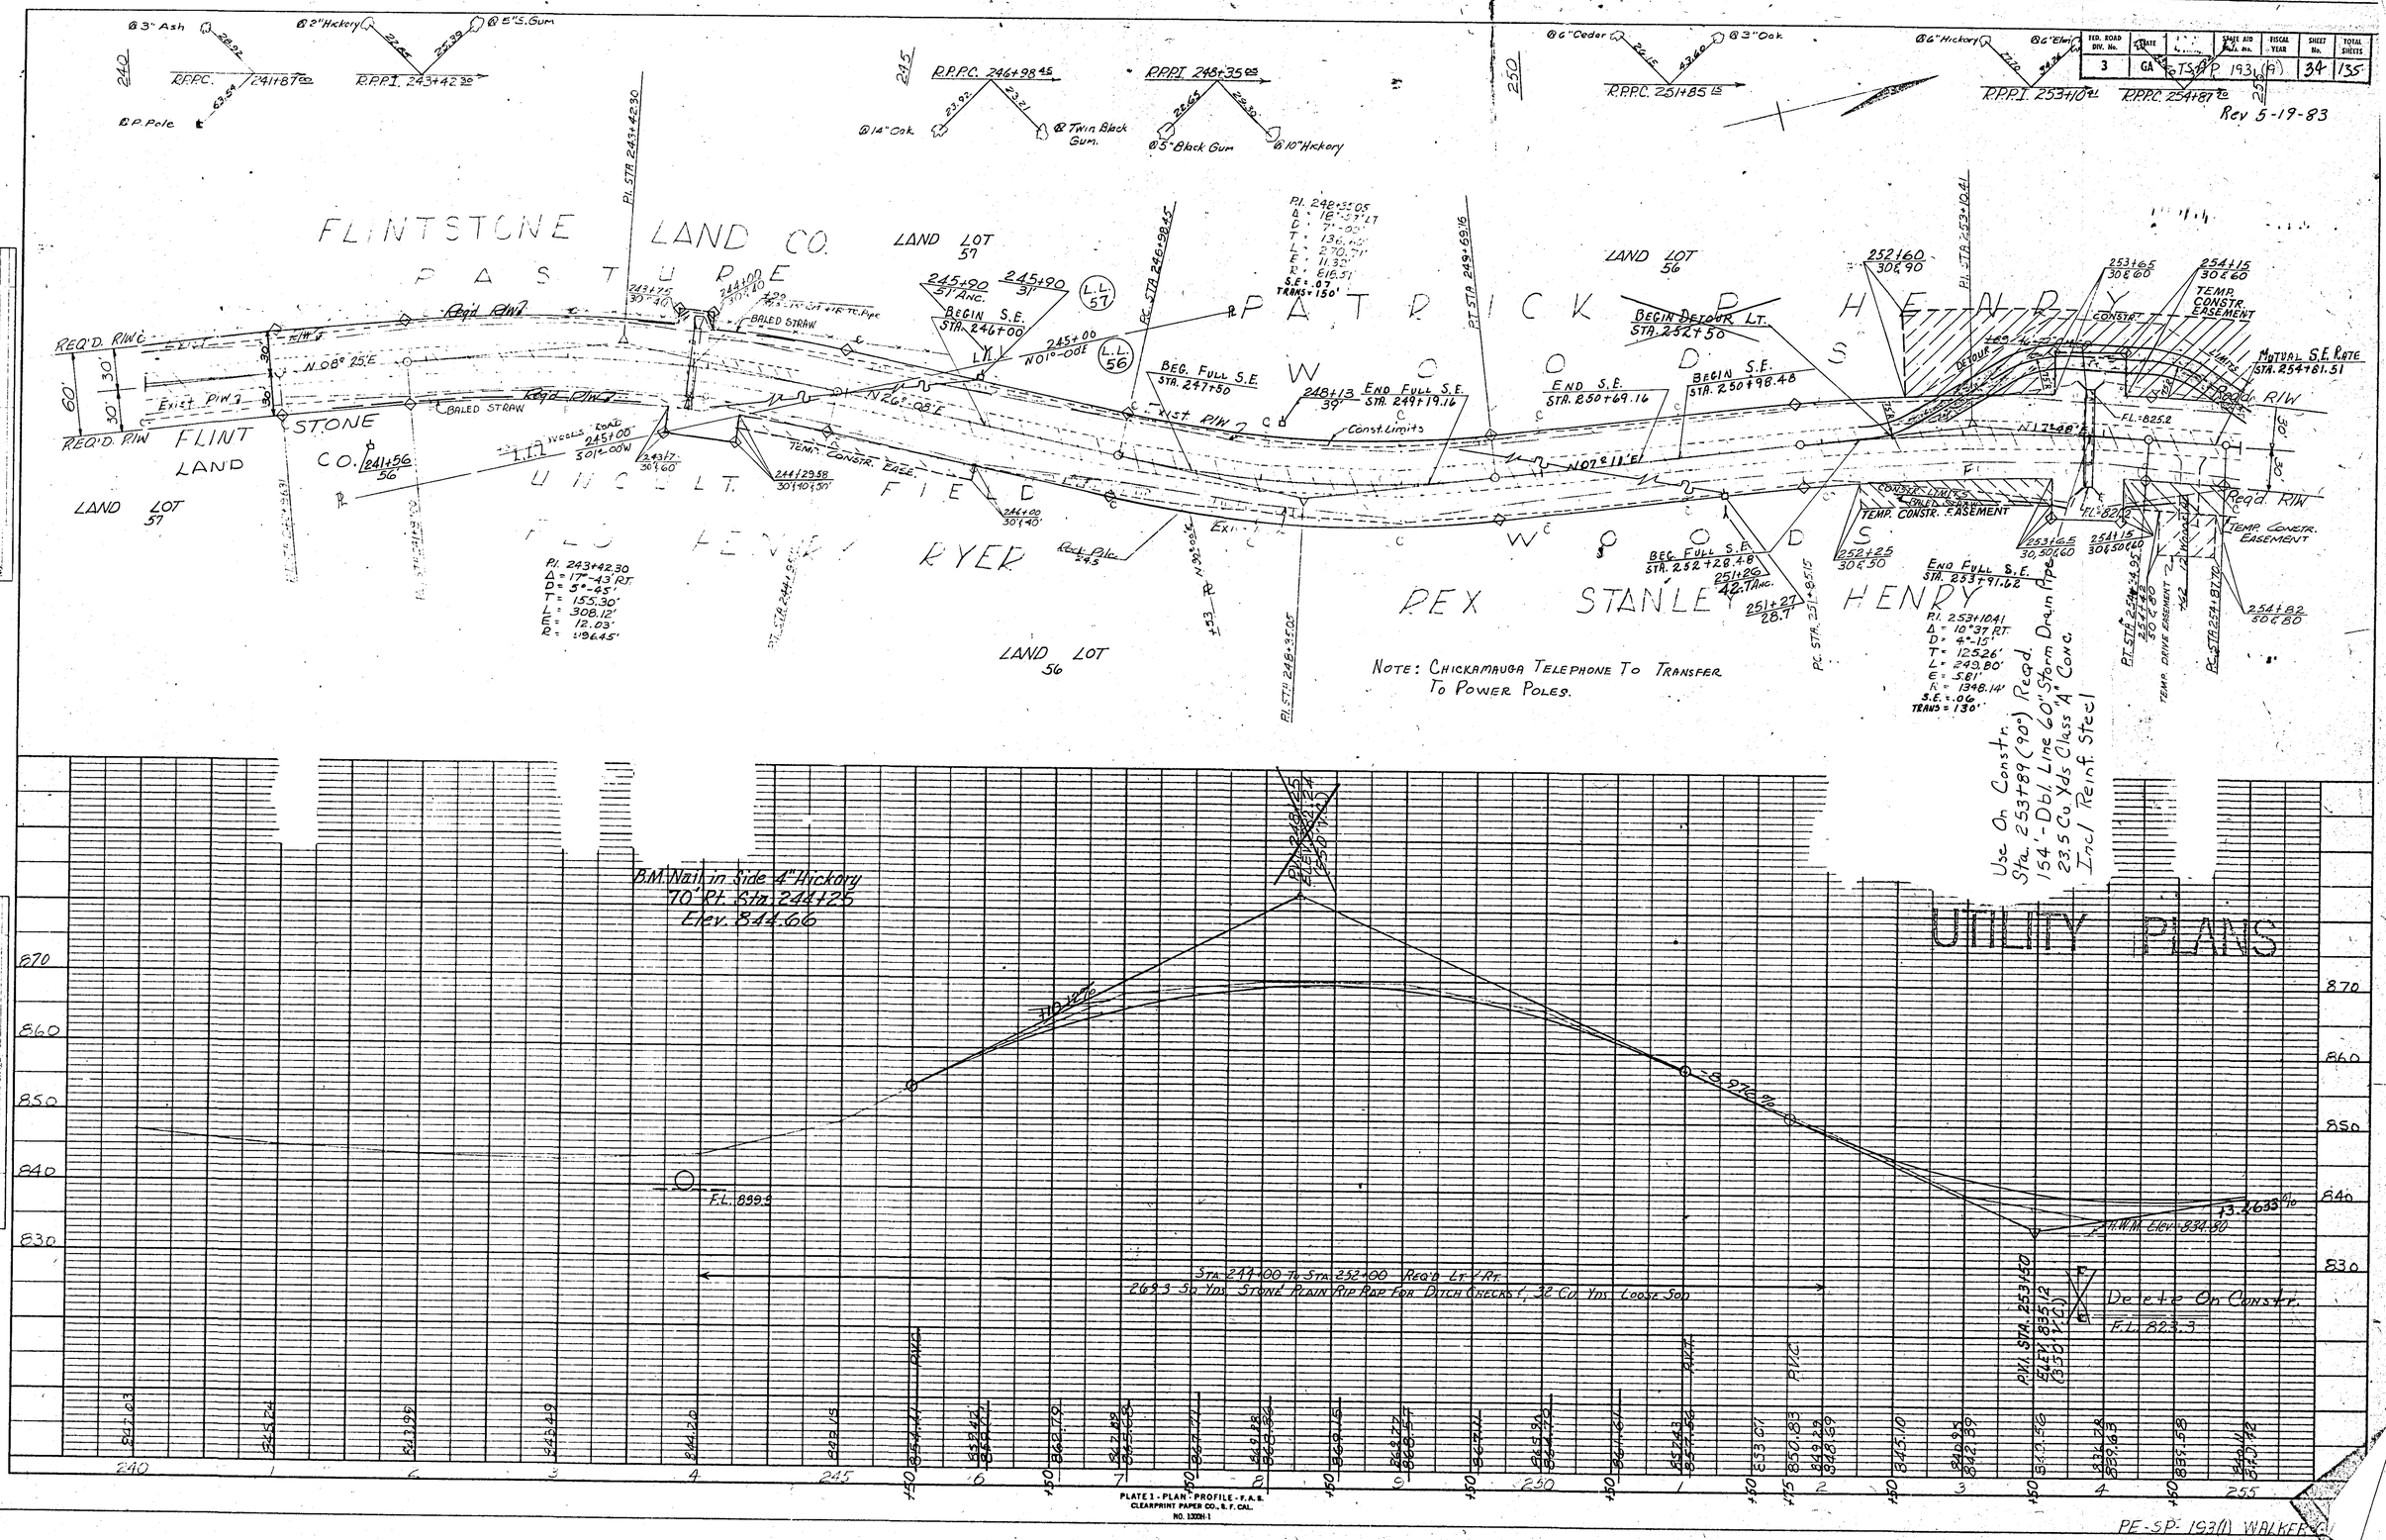

PE-SP-193(1) WALKER CO.