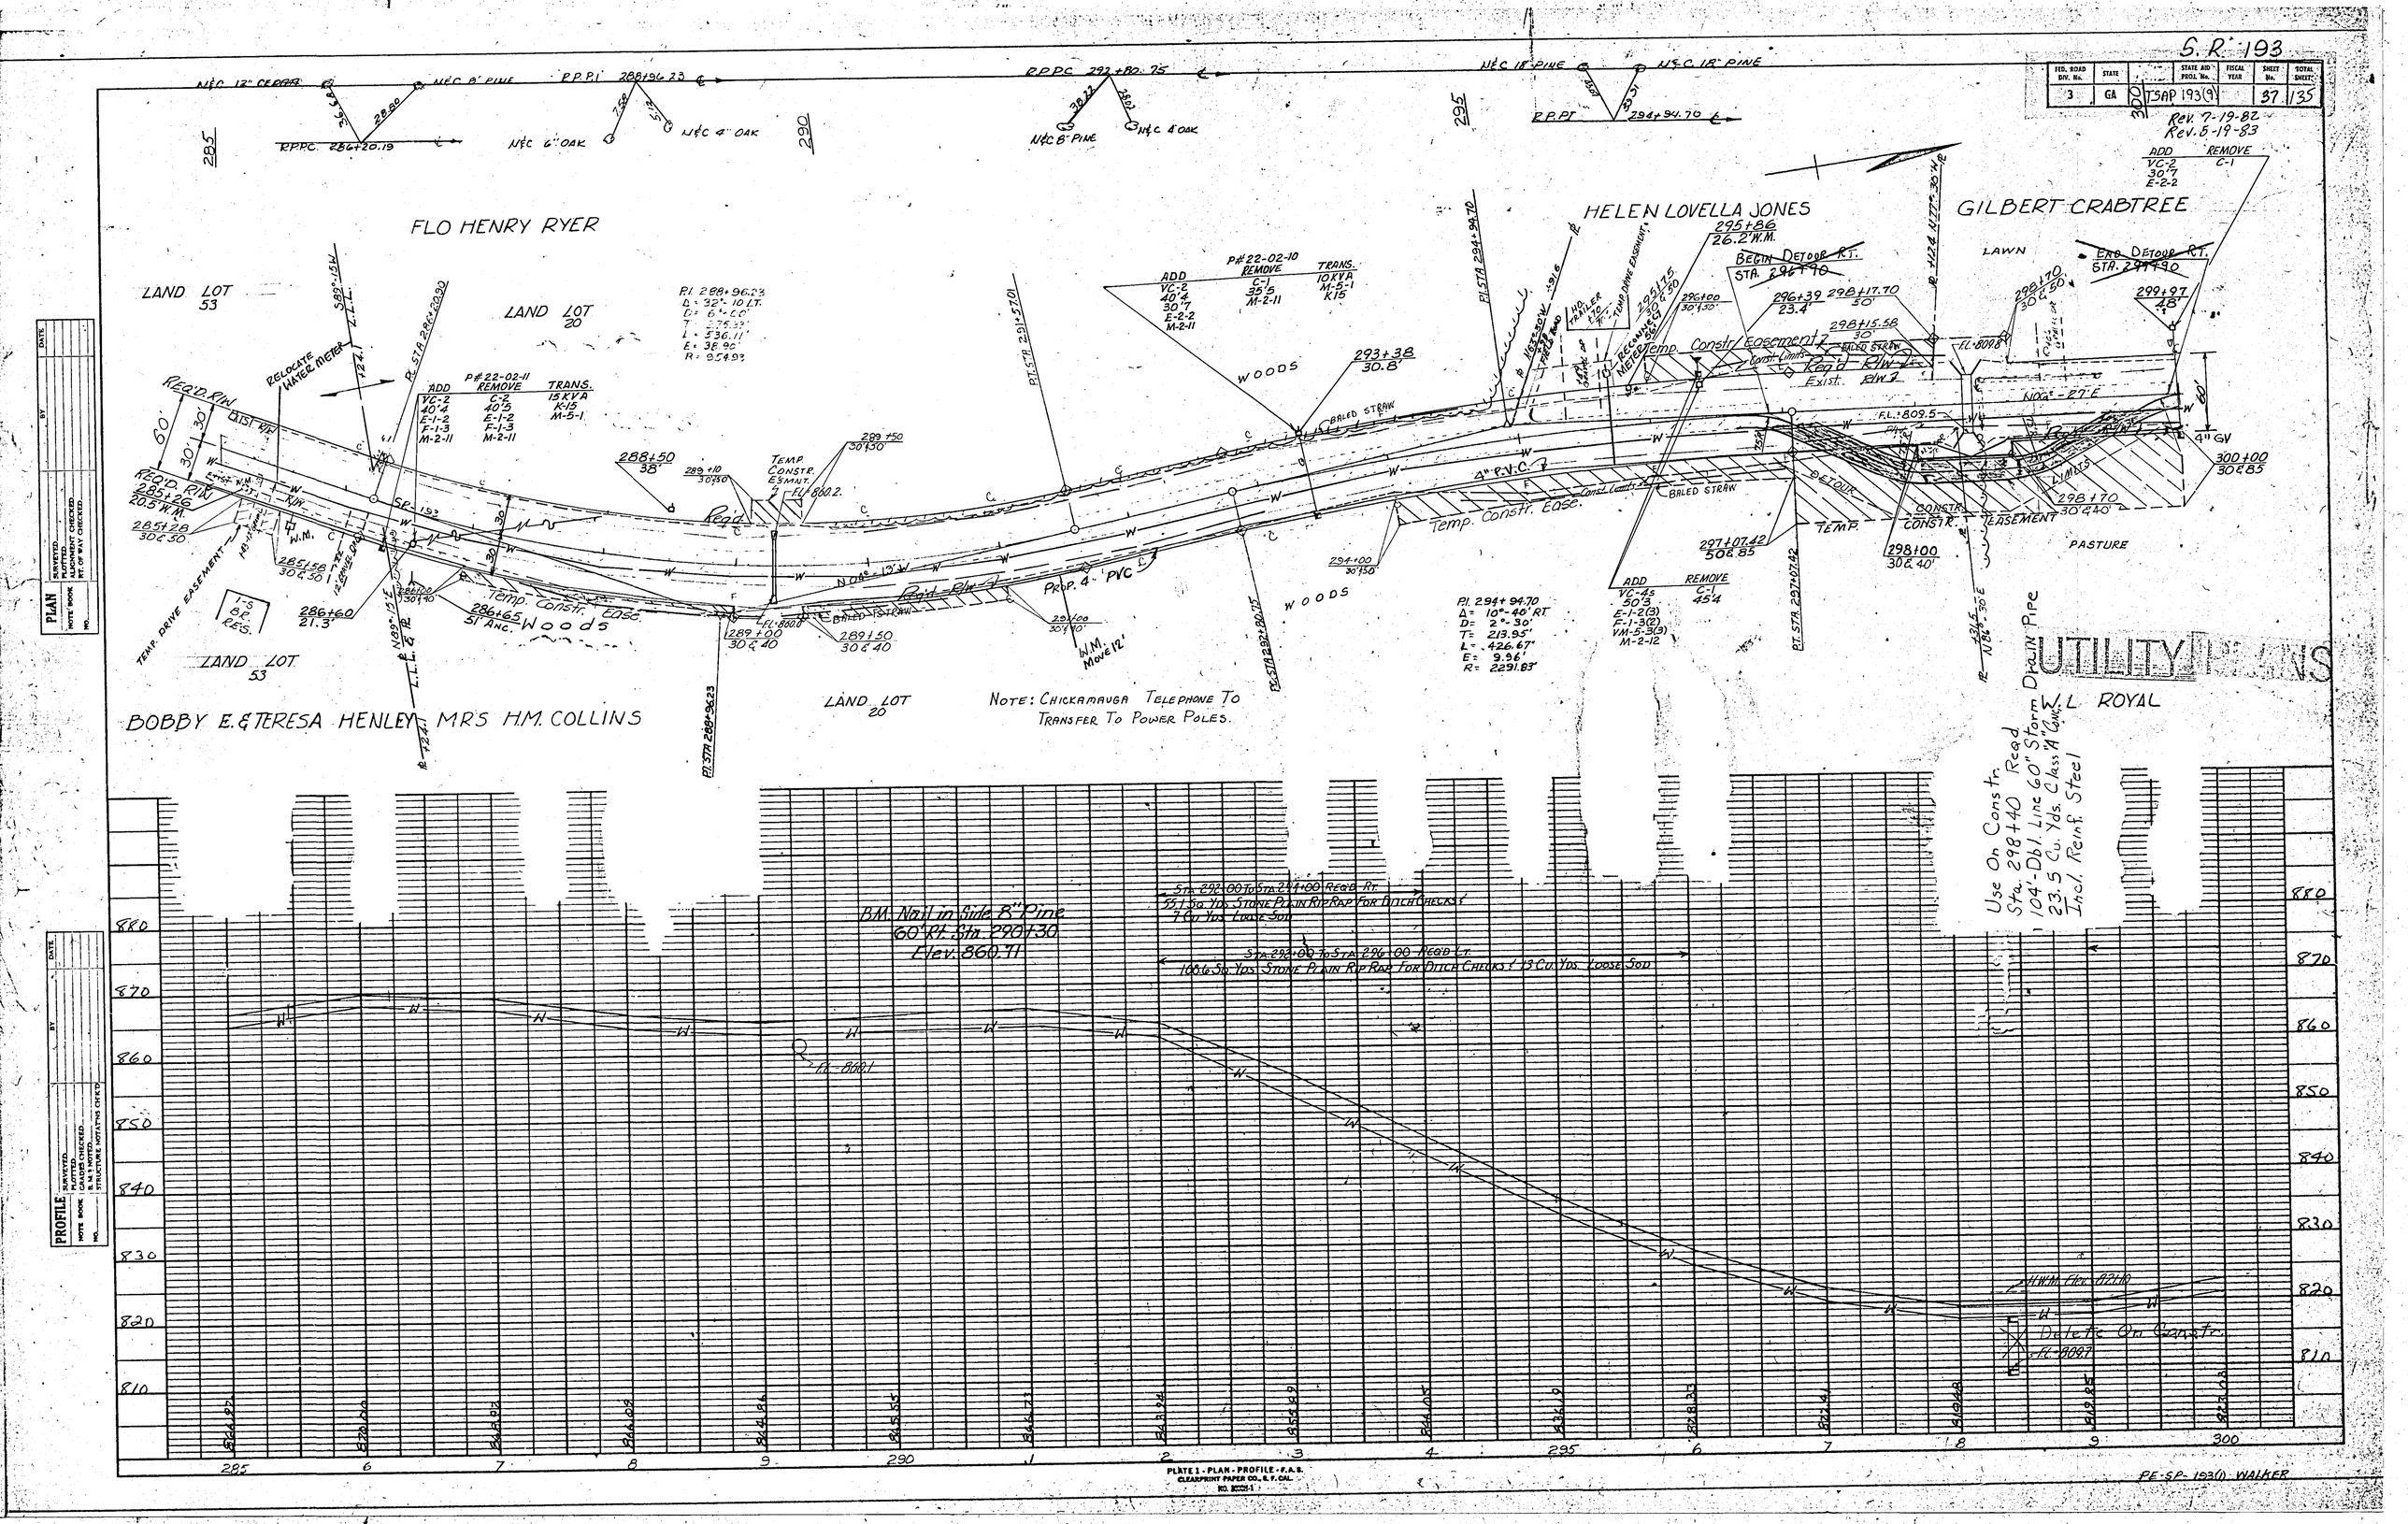
S.R. 193
FED. ROAD DIV. No. 3
STATE GA
STATE AID PROJ. No. TSAP 193(9)
FISCAL YEAR
SHEET No. 37
TOTAL SHEETS 135
Rev. 7-19-82
Rev. 5-19-83
FLO HENRY RYER
HELEN LOVELLA JONES
GILBERT CRABTREE
LAND LOT 53
LAND LOT 20
BOBBY E. & TERESA HENLEY
MRS H.M. COLLINS
W.L. ROYAL
NOTE: CHICKAMAUGA TELEPHONE TO TRANSFER TO POWER POLES.
Use On Constr. Sta. 298+40 Reqd. 104'-Dbl. Line 60" Storm Drain Pipe 23.5 Cu. Yds. Class "A" Conc. Incl. Reinf. Steel
UTILITY PLANS
BM. Nail in Side 8" Pine 60' Rt. Sta. 290+30 Elev. 860.71
Sta. 292+00 To Sta. 294+00 Reqd. Rt. 55.1 Sq. Yds. Stone Plain Rip Rap For Ditch Checks & 7 Cu. Yds. Loose Sod
Sta. 292+00 To Sta. 296+00 Reqd. Lt. 108.6 Sq. Yds. Stone Plain Rip Rap For Ditch Checks & 13 Cu. Yds. Loose Sod
Delete On Constr.
PLATE 1 - PLAN - PROFILE - F.A.S.
CLEARPRINT PAPER CO., S.F. CAL.
PE-SP-193(1) WALKER
PLAN
PROFILE