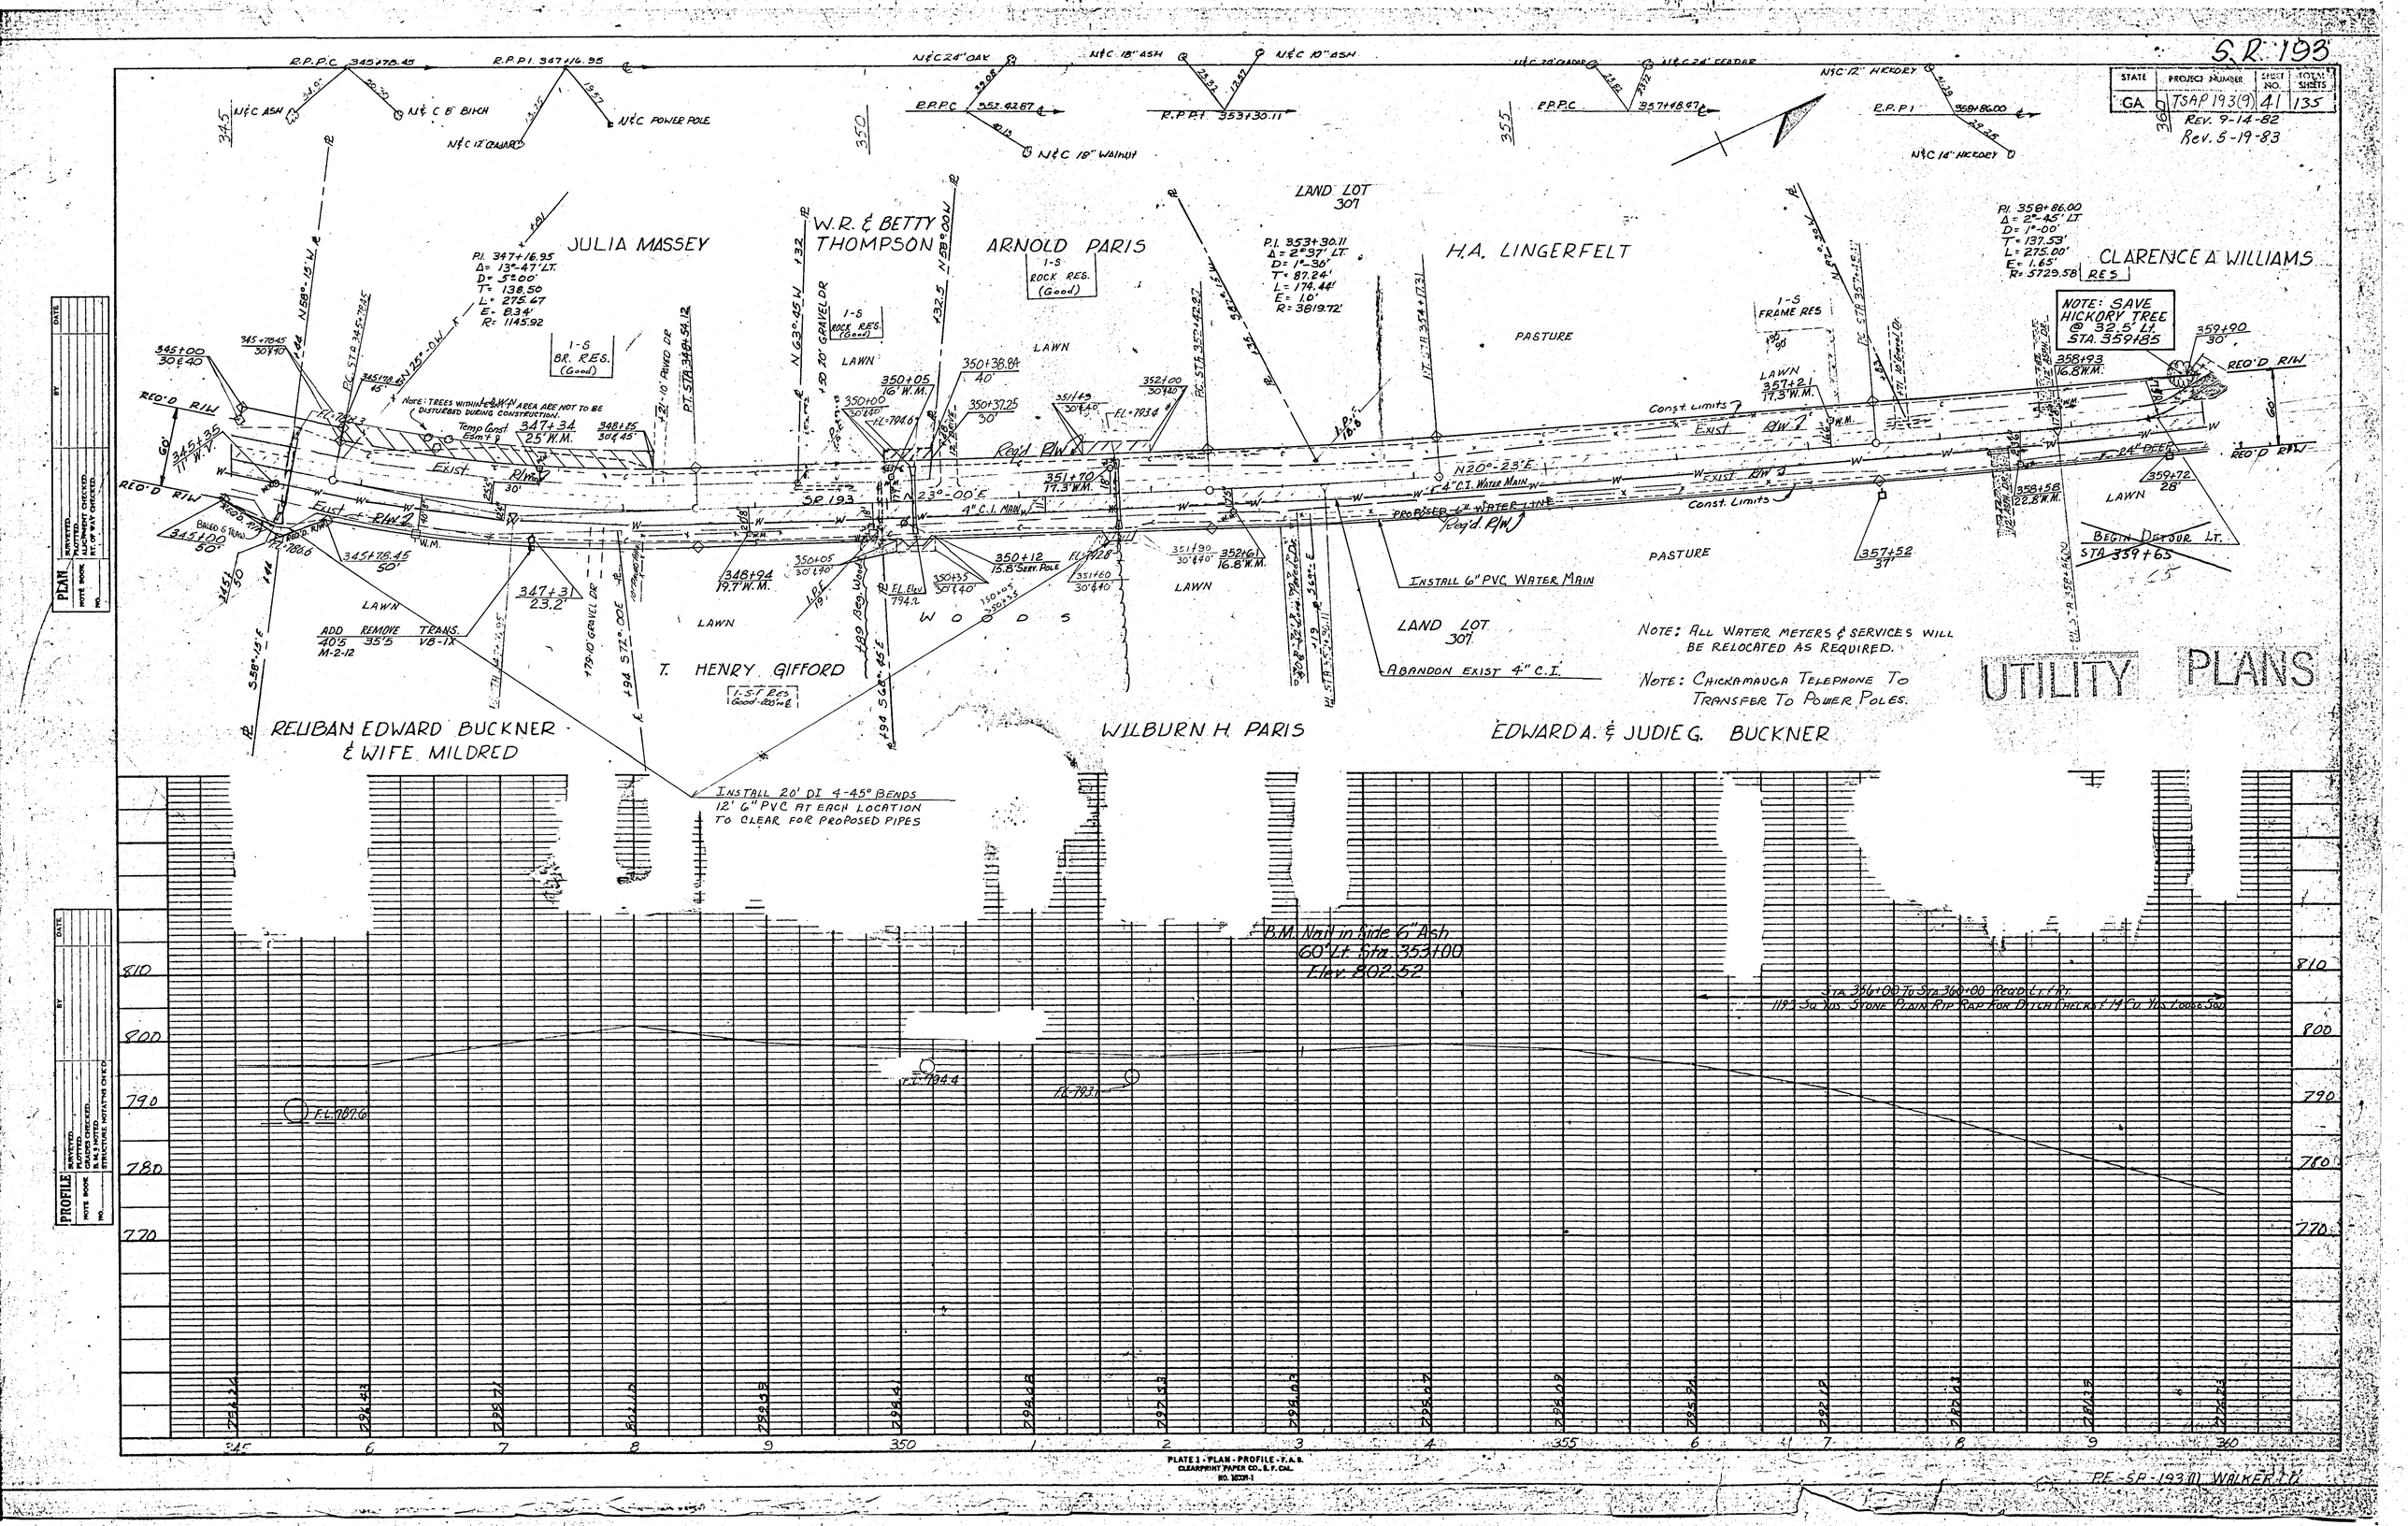
S.R. 193
STATE GA
PROJECT NUMBER TSAP 193(9)
SHEET NO. 41
TOTAL SHEETS 135
Rev. 9-14-82
Rev. 5-19-83
JULIA MASSEY
W.R. & BETTY THOMPSON
ARNOLD PARIS
LAND LOT 307
H.A. LINGERFELT
CLARENCE A. WILLIAMS
NOTE: SAVE HICKORY TREE @ 32.5' Lt. STA. 359+85
PASTURE
LAWN
WOODS
T. HENRY GIFFORD
REUBAN EDWARD BUCKNER & WIFE MILDRED
WILBURN H. PARIS
EDWARD A. & JUDIE G. BUCKNER
INSTALL 6" PVC WATER MAIN
ABANDON EXIST 4" C.I.
BEGIN DETOUR LT. STA 359+65
NOTE: ALL WATER METERS & SERVICES WILL BE RELOCATED AS REQUIRED.
NOTE: CHICKAMAUGA TELEPHONE TO TRANSFER TO POWER POLES.
UTILITY PLANS
INSTALL 20' DI 4-45° BENDS 12' 6" PVC AT EACH LOCATION TO CLEAR FOR PROPOSED PIPES
B.M. Nail in Side 6" Ash 60' Lt. Sta. 353+00 Elev. 802.52
PLATE 1 - PLAN - PROFILE - F.A.S.
CLEARPRINT PAPER CO., S.F. CAL.
PE-SP-193(1) WALKER CO.