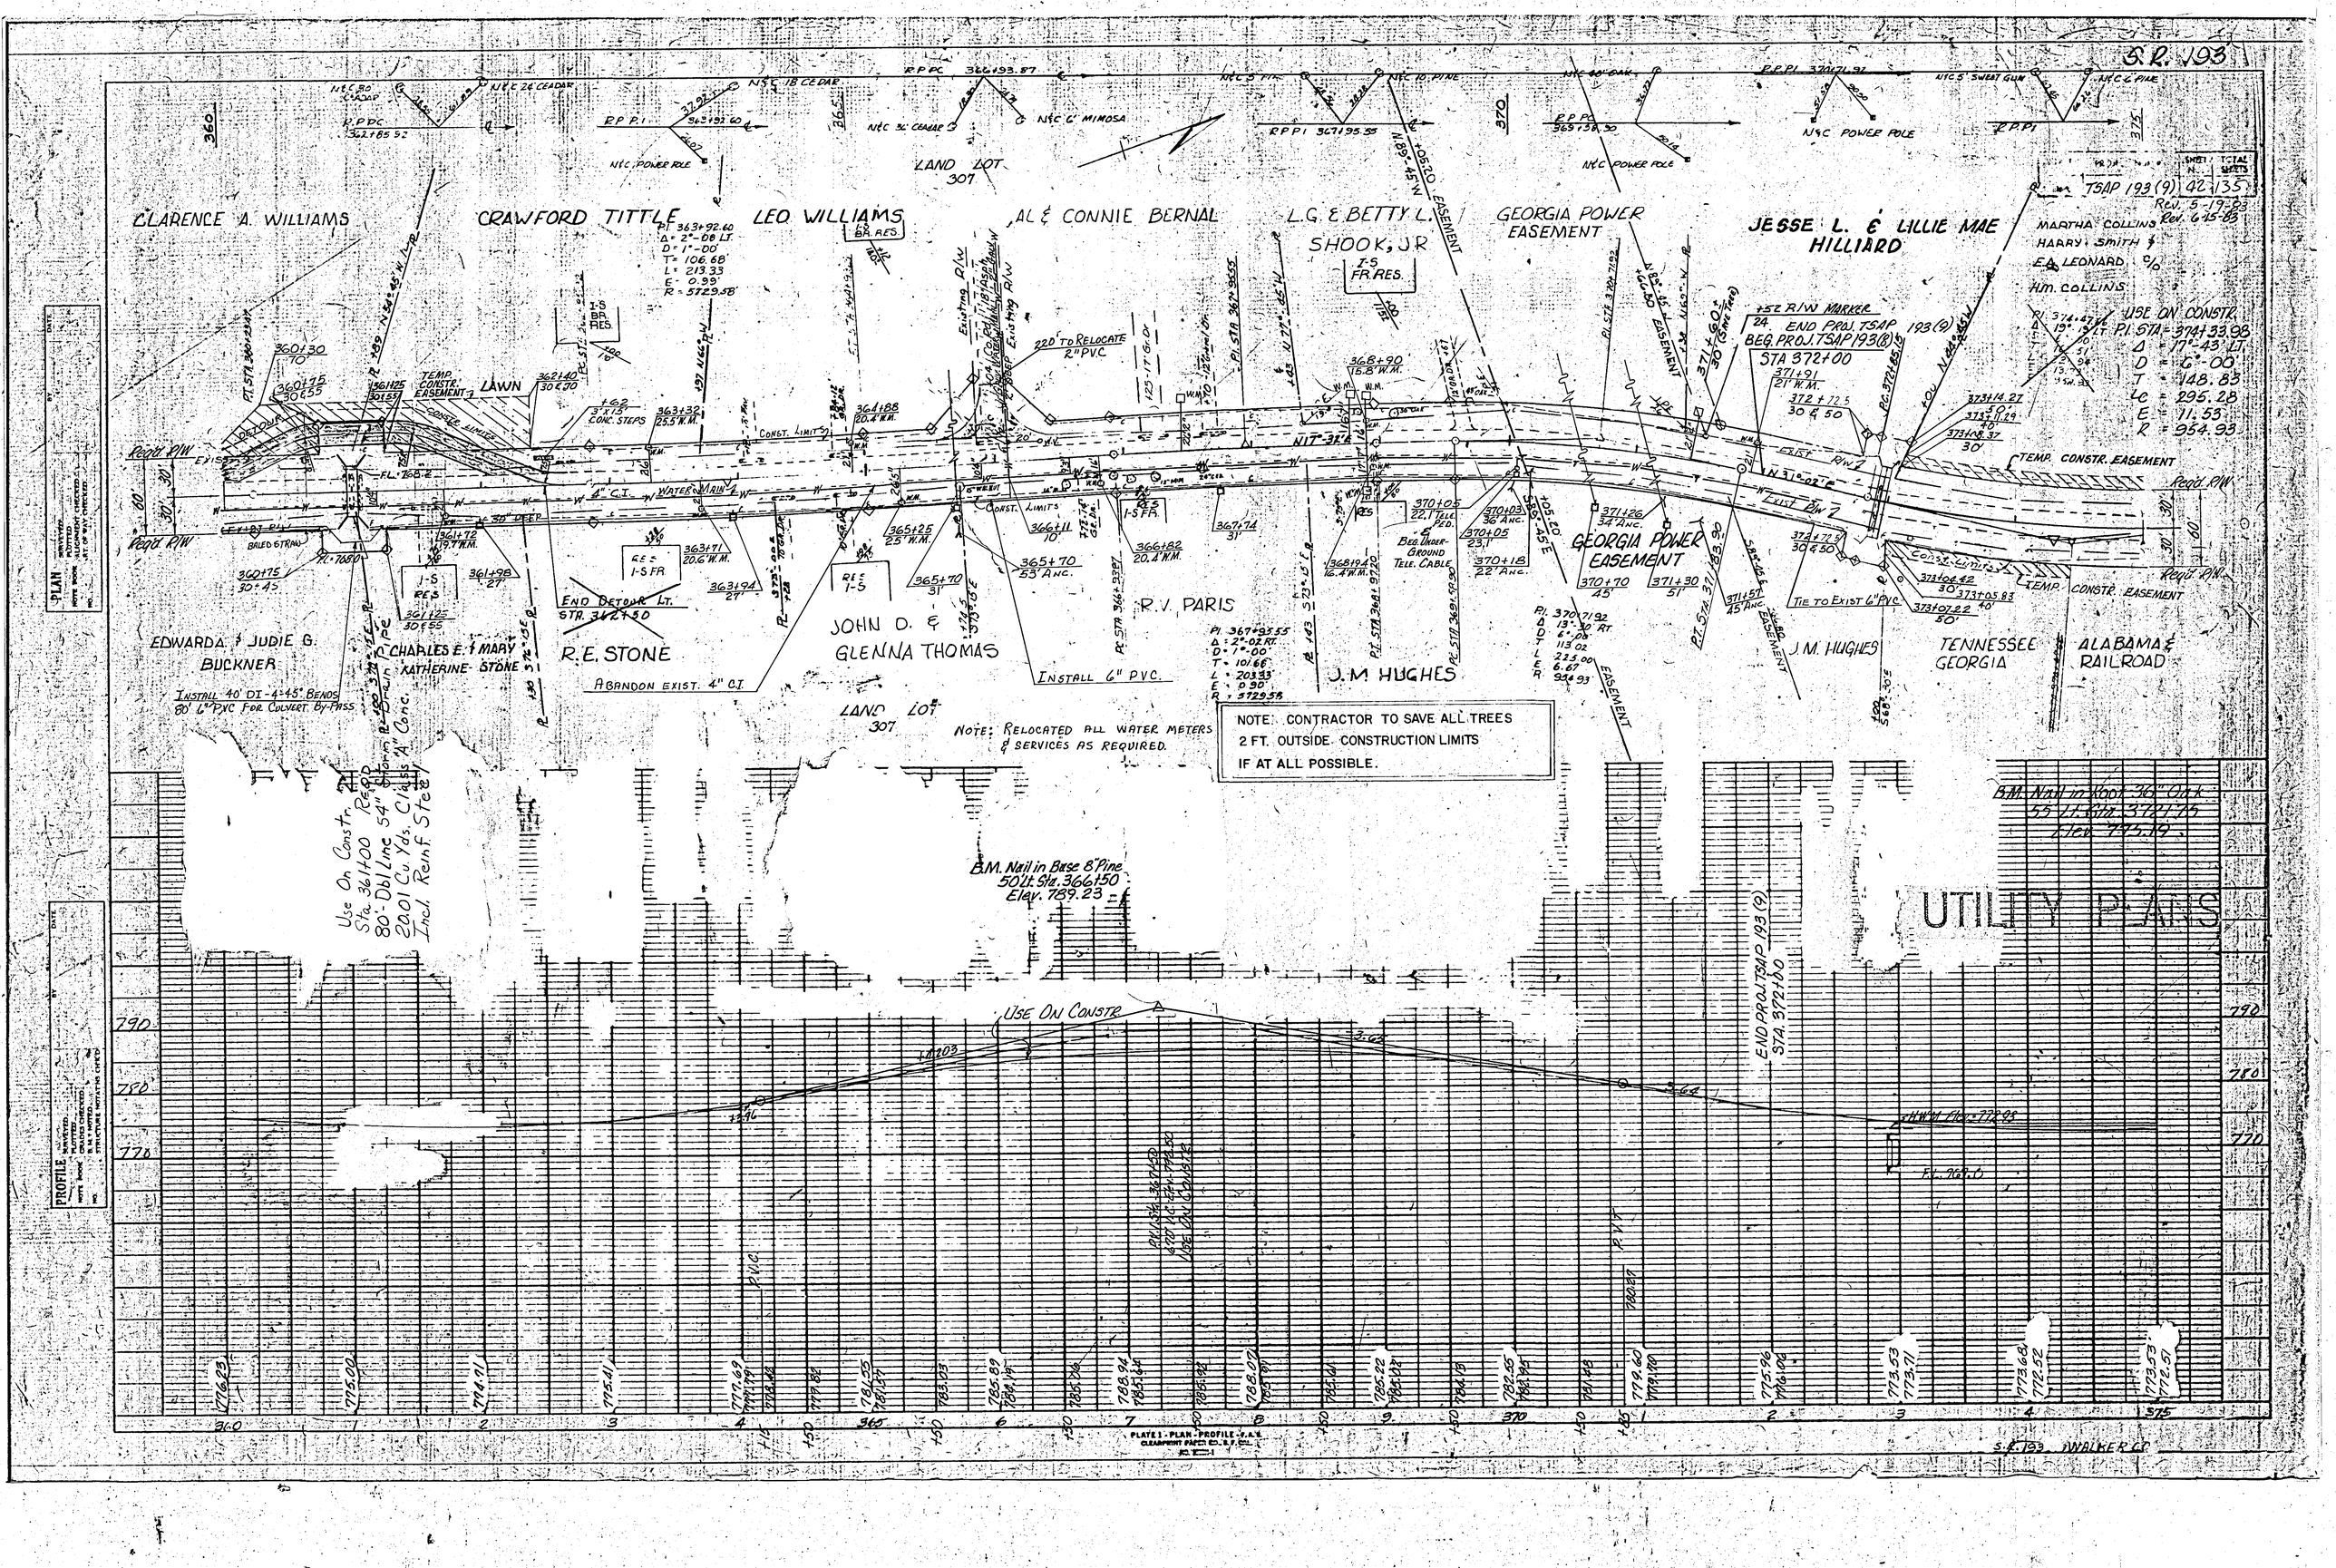
S.R. 193
CLARENCE A. WILLIAMS
CRAWFORD TITTLE
LEO WILLIAMS
AL & CONNIE BERNAL
L.G. & BETTY L. SHOOK, JR
GEORGIA POWER EASEMENT
JESSE L. & LILLIE MAE HILLIARD
MARTHA COLLINS
HARRY SMITH &
E.A. LEONARD C/O
H.M. COLLINS
TSAP 193(9) 42 135
Rev. 5-19-83
Rev. 6-15-83
USE ON CONSTR.
P.I. STA = 374+33.98
Δ = 17°-43' LT.
D = 6°-00'
T = 148.83
Lc = 295.28
E = 11.53
R = 954.93
LAND LOT 307
EDWARDA & JUDIE G. BUCKNER
CHARLES E. & MARY KATHERINE STONE
R.E. STONE
JOHN D. & GLENNA THOMAS
R.V. PARIS
J.M. HUGHES
TENNESSEE GEORGIA
ALABAMA & RAILROAD
INSTALL 40' DI-4-45° BENDS 80' 6" PVC FOR CULVERT BY-PASS
ABANDON EXIST. 4" C.I.
INSTALL 6" PVC.
END DETOUR LT. STA. 362+50
TEMP. CONSTR. EASEMENT
LAWN
NOTE: RELOCATED ALL WATER METERS & SERVICES AS REQUIRED.
NOTE: CONTRACTOR TO SAVE ALL TREES 2 FT. OUTSIDE CONSTRUCTION LIMITS IF AT ALL POSSIBLE.
Use On Constr. Sta. 361+00 80' Dbl Line 54" Drain Pipe 20.01 Cu. Yds. Class "A" Conc. Incl. Reinf. Steel
B.M. Nail in Base 8" Pine 50' Lt. Sta. 366+50 Elev. 789.23
B.M. Nail in Root 36" Oak 55' Lt. Sta. 372+75 Elev. 775.19
UTILITY PLANS
END PROJ. TSAP 193(9) STA. 372+00
USE ON CONSTR.
PLATE 1 - PLAN - PROFILE - F.A.S.
S.R. 193 WALKER CO.